EXHIBIT
J

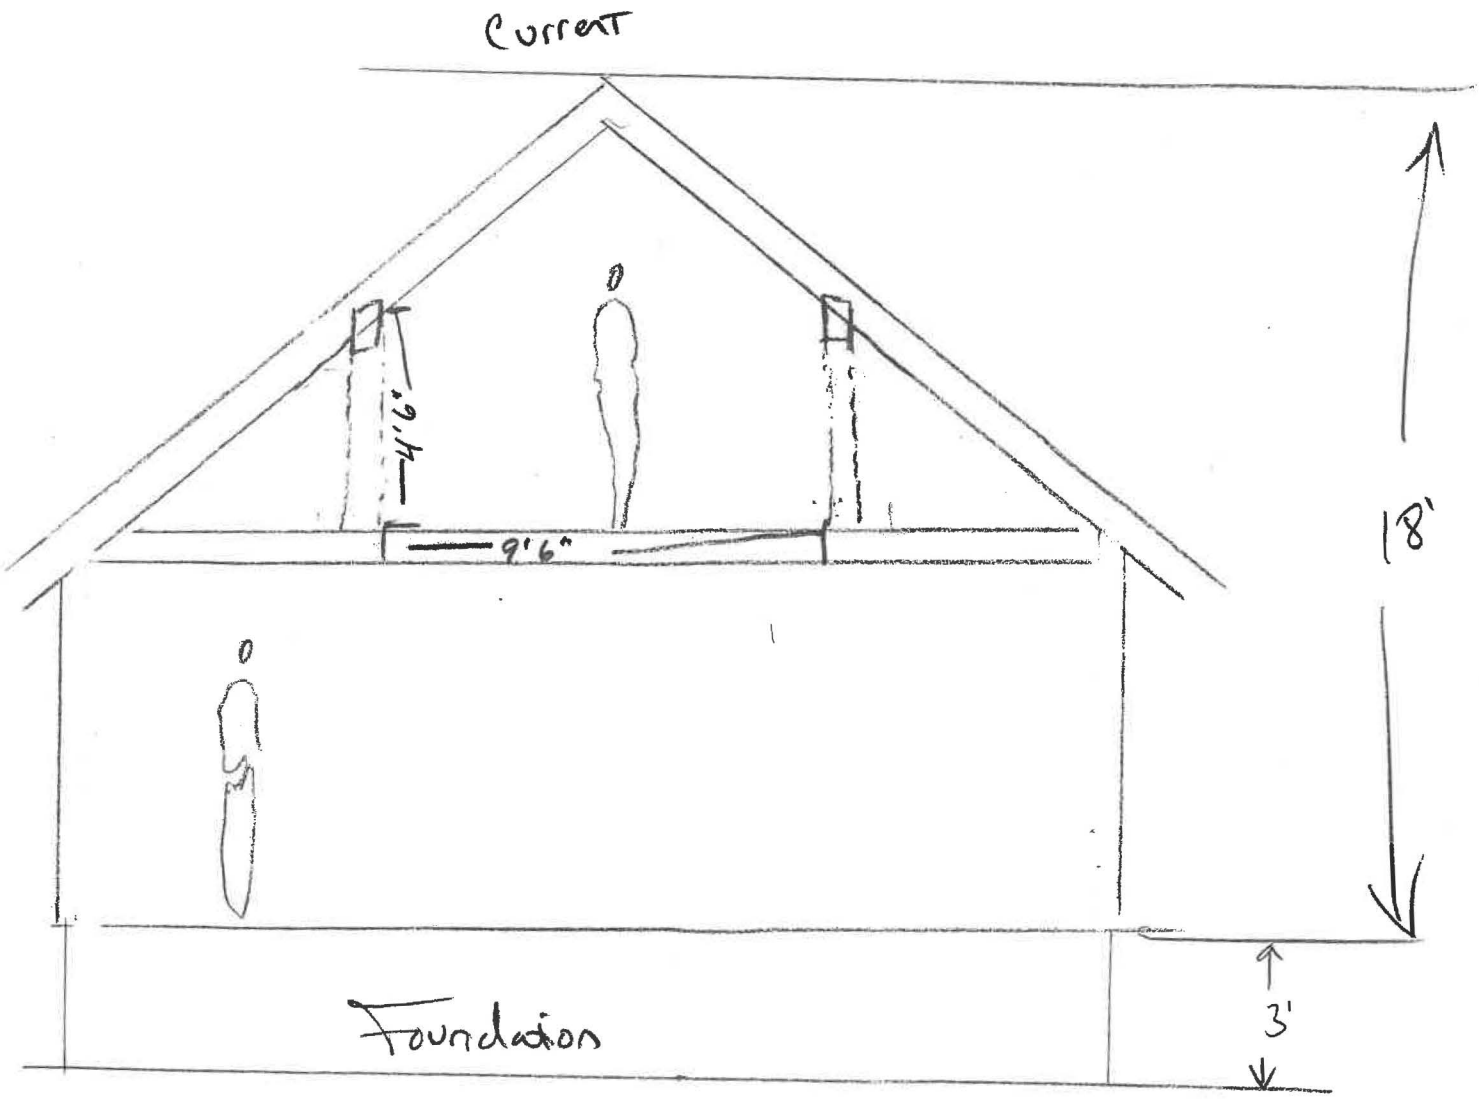

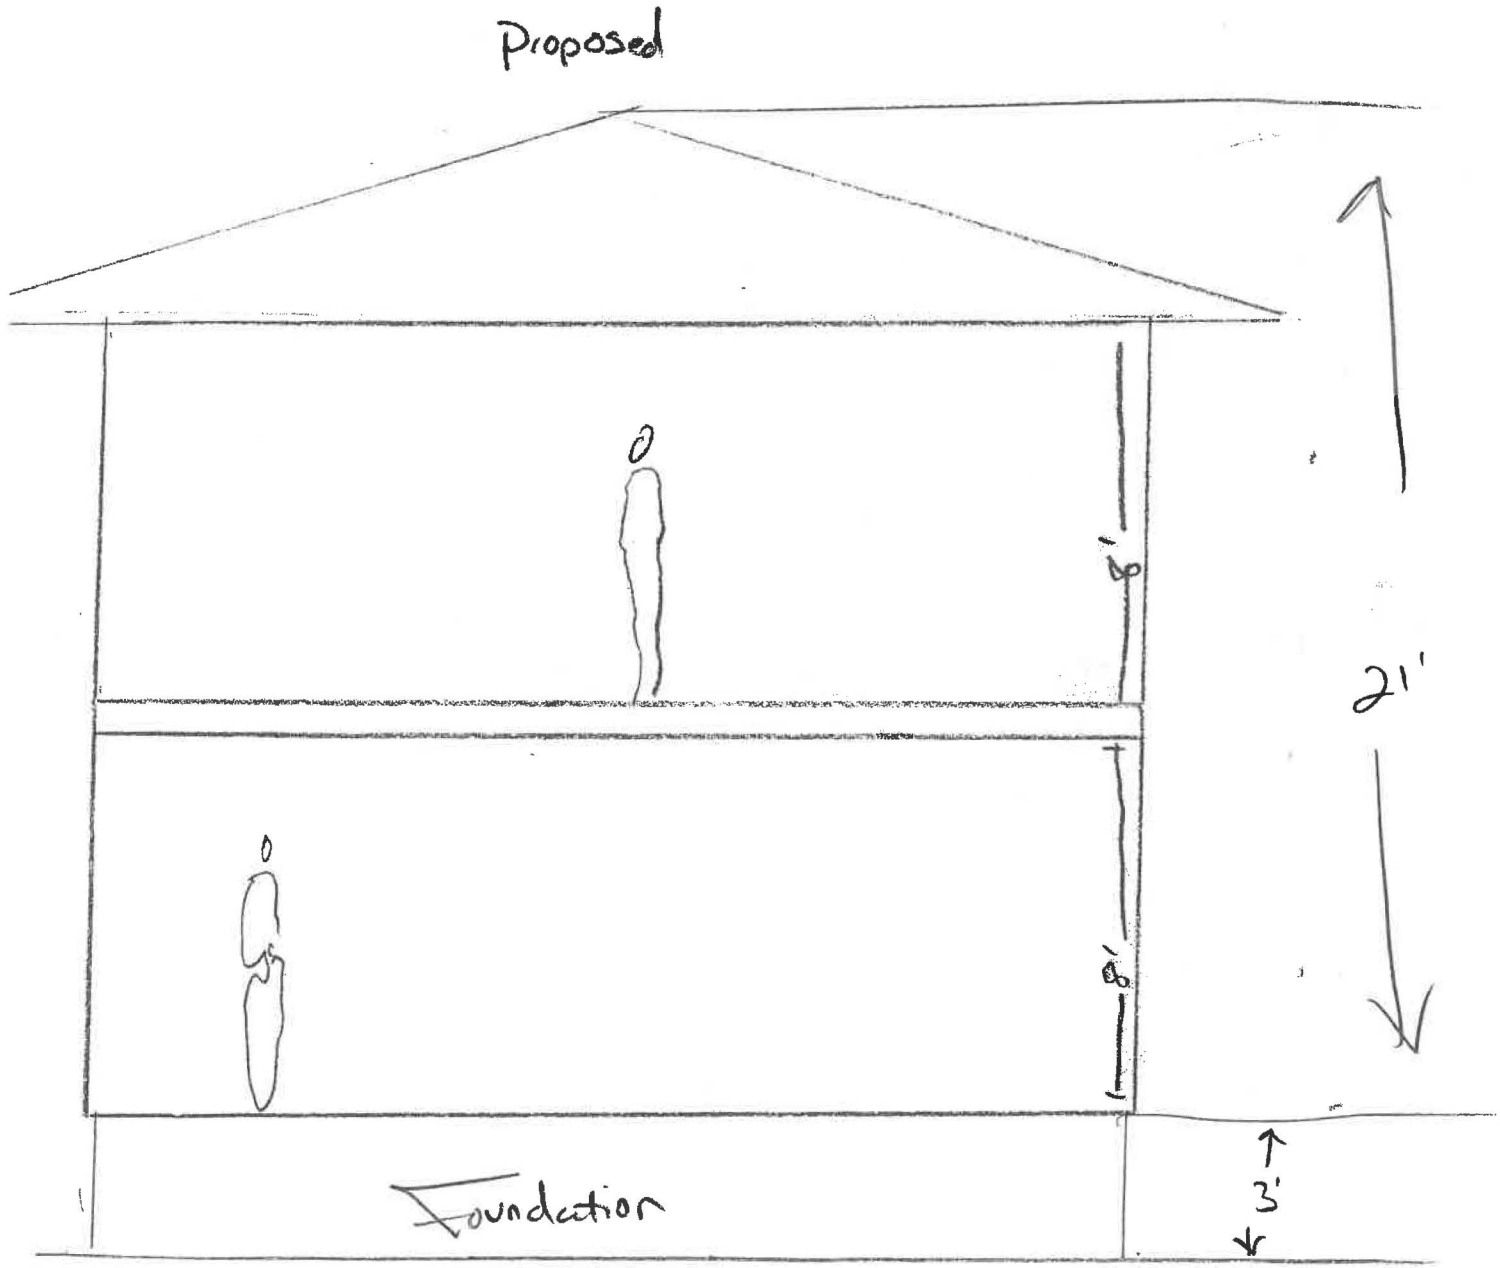
Proposed
10'
8'
21'
Foundation
3'

Current East Side
Rear

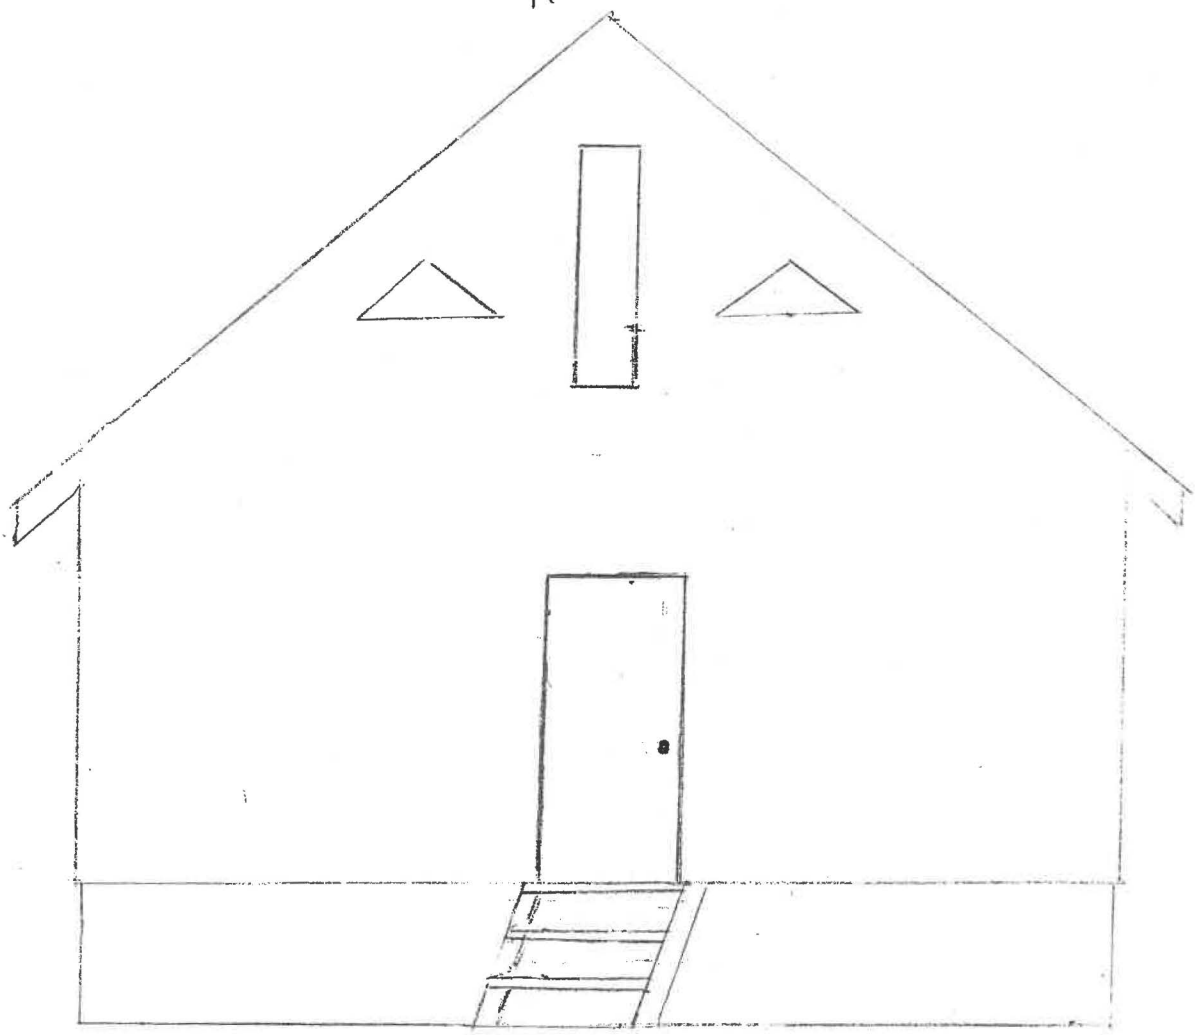

North
Current [redacted] Side

Rear

FRONT

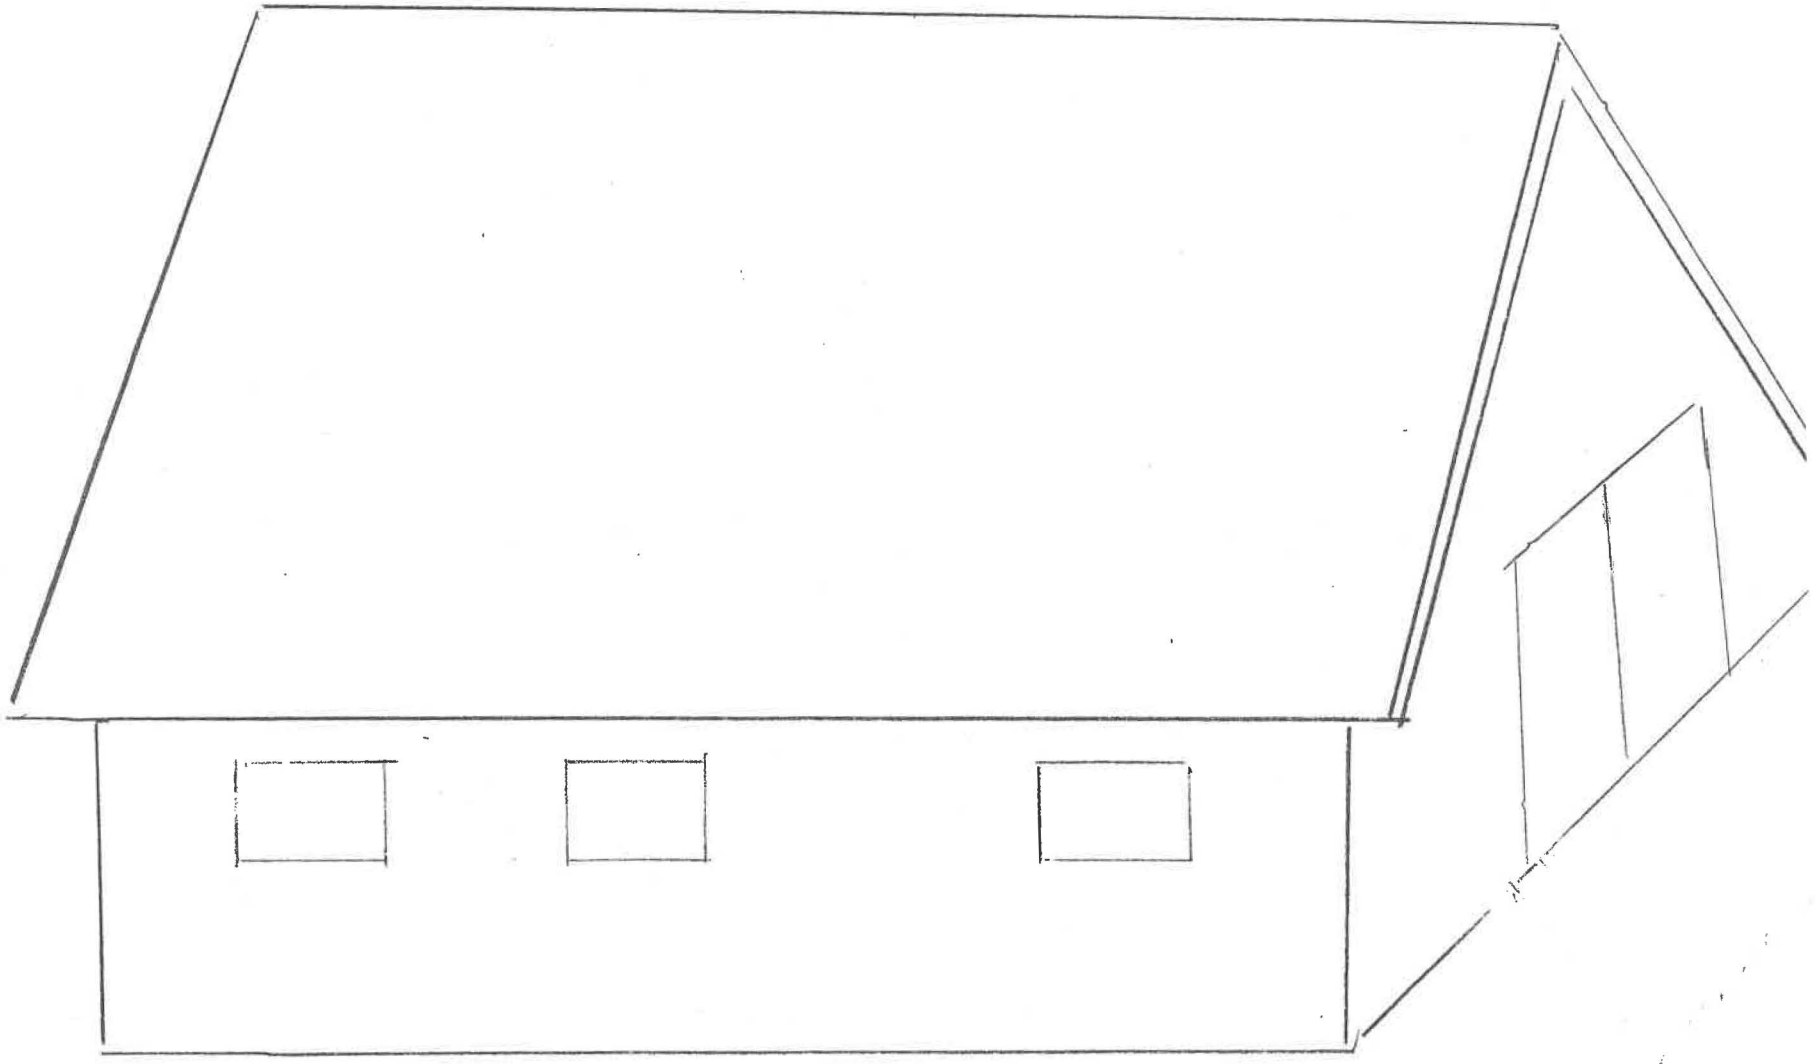

Current ~~South~~ Side

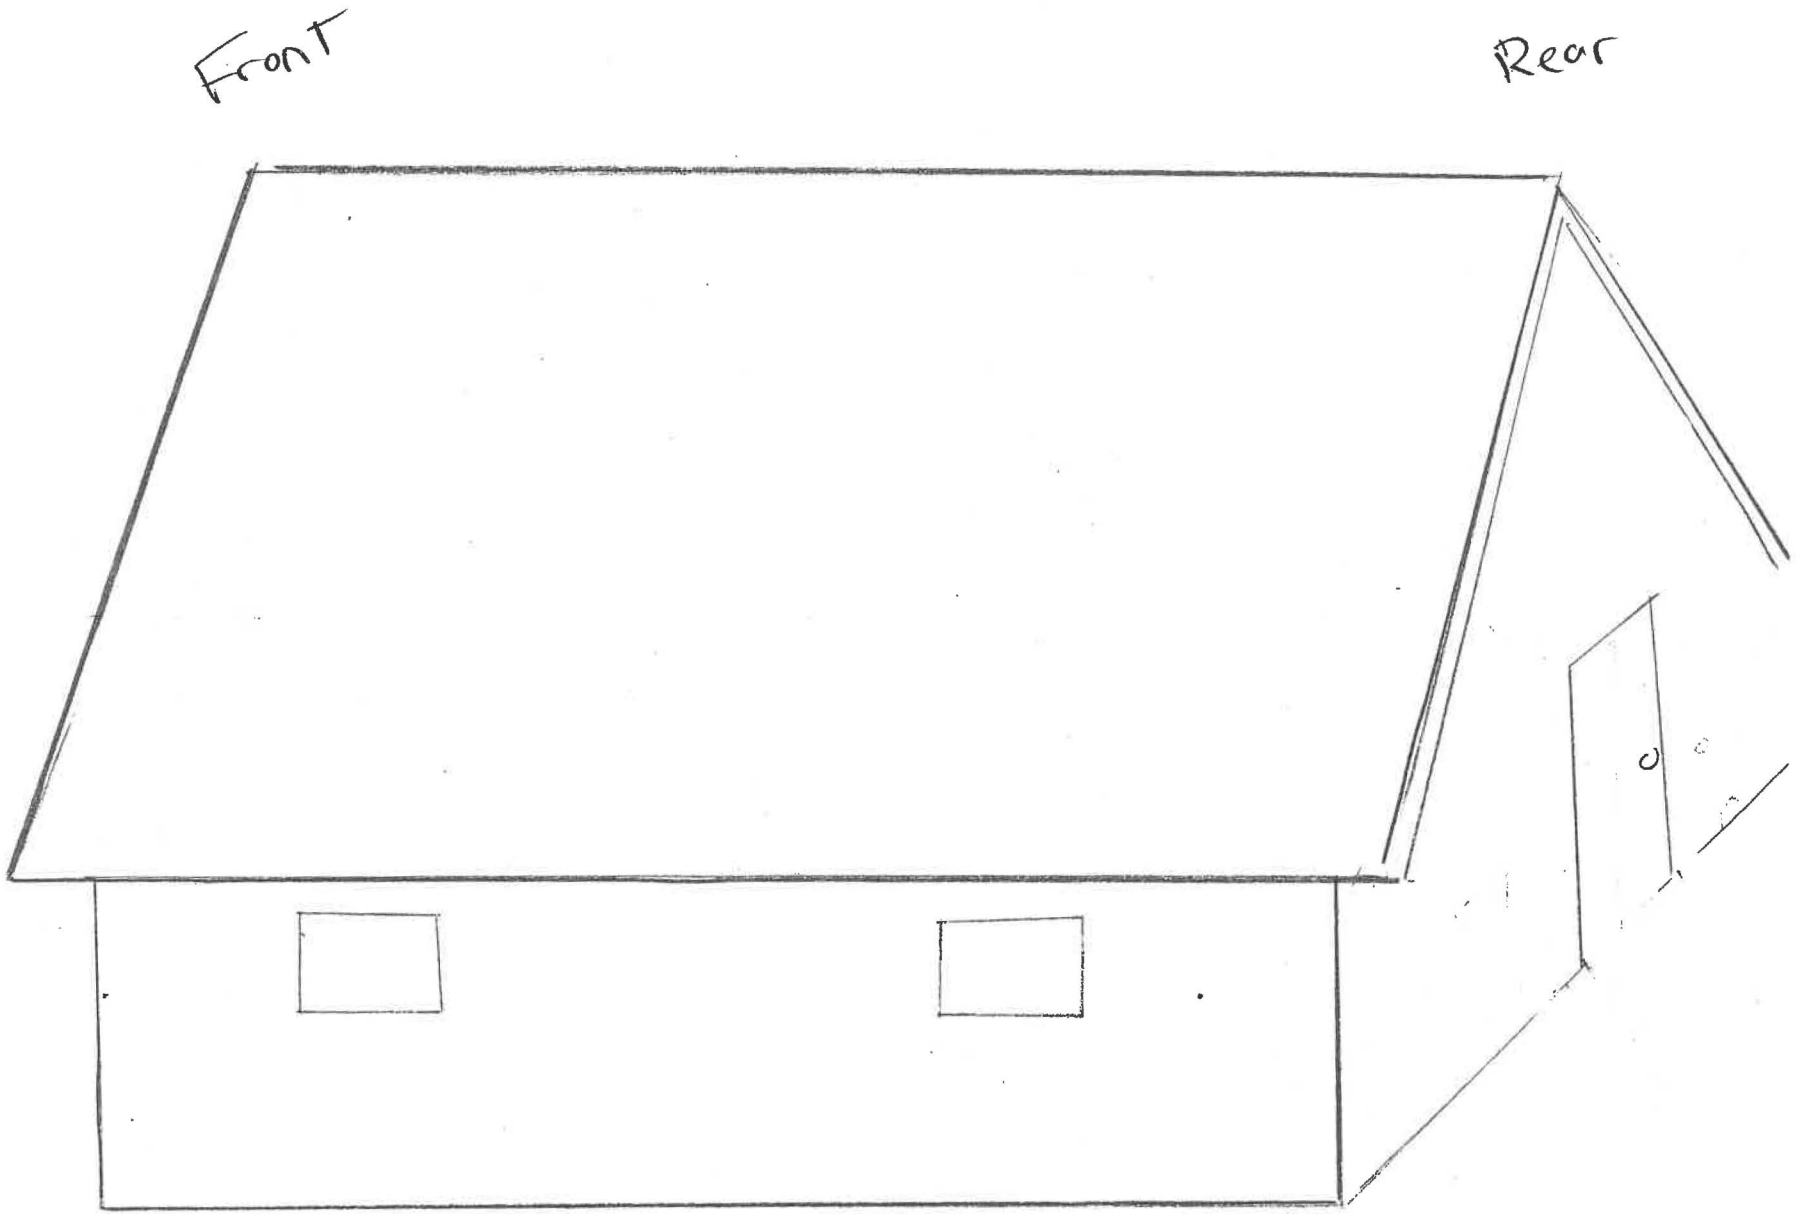

Current Front West side

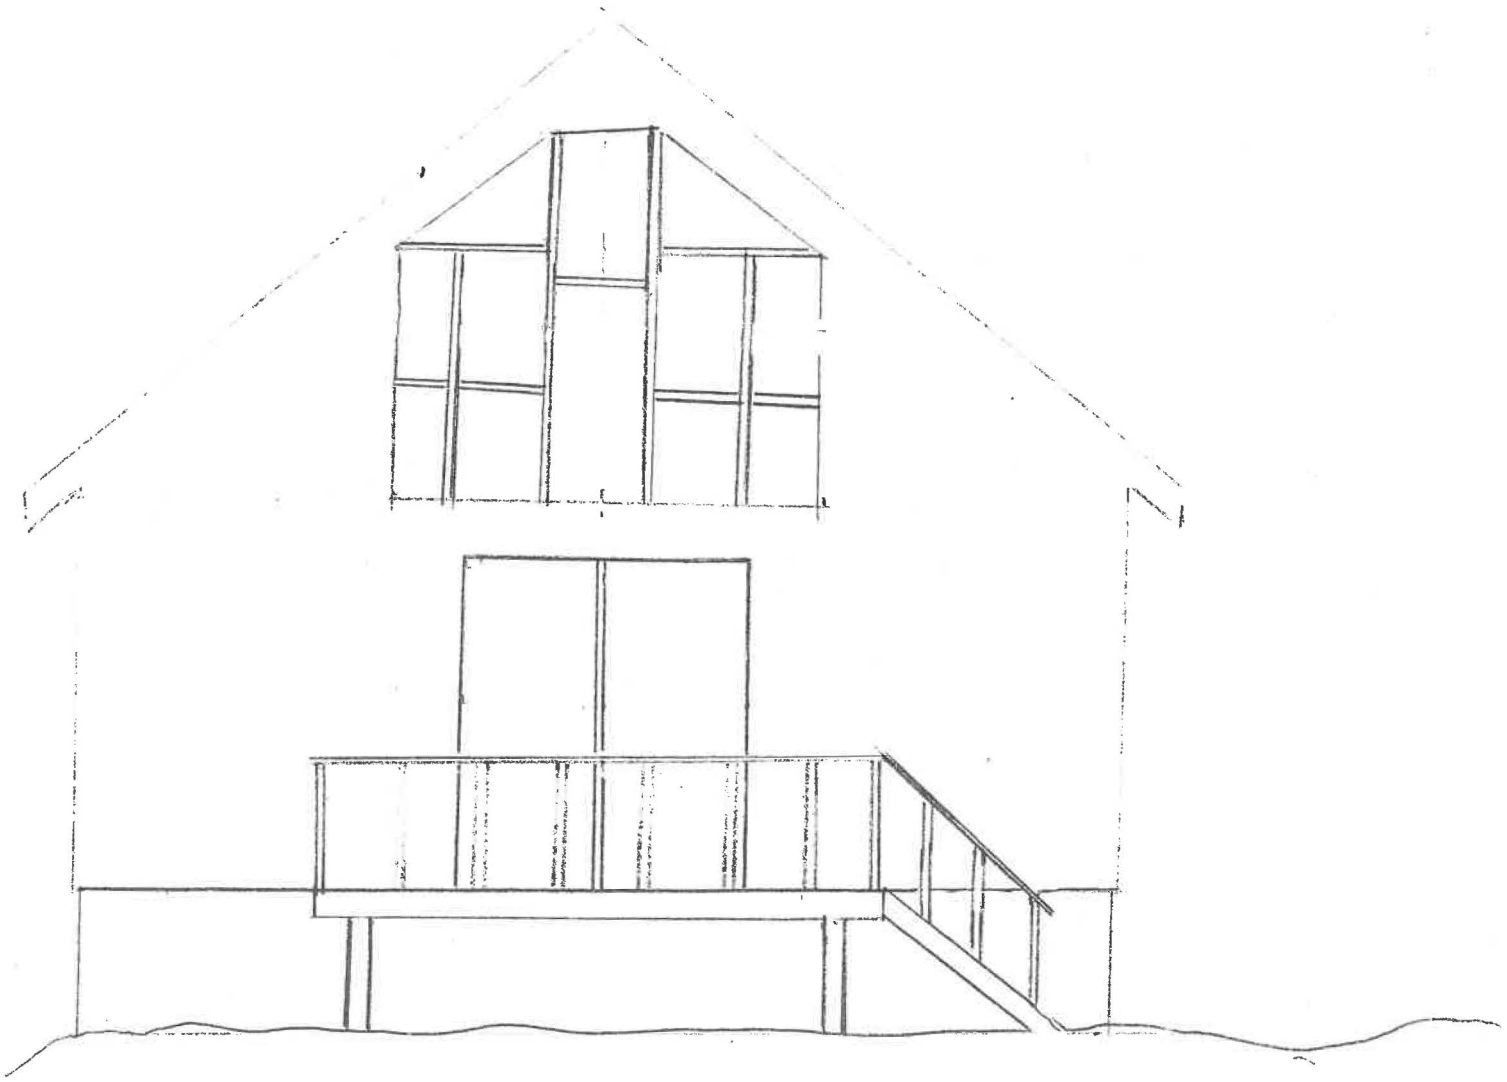

Proposed side West Side

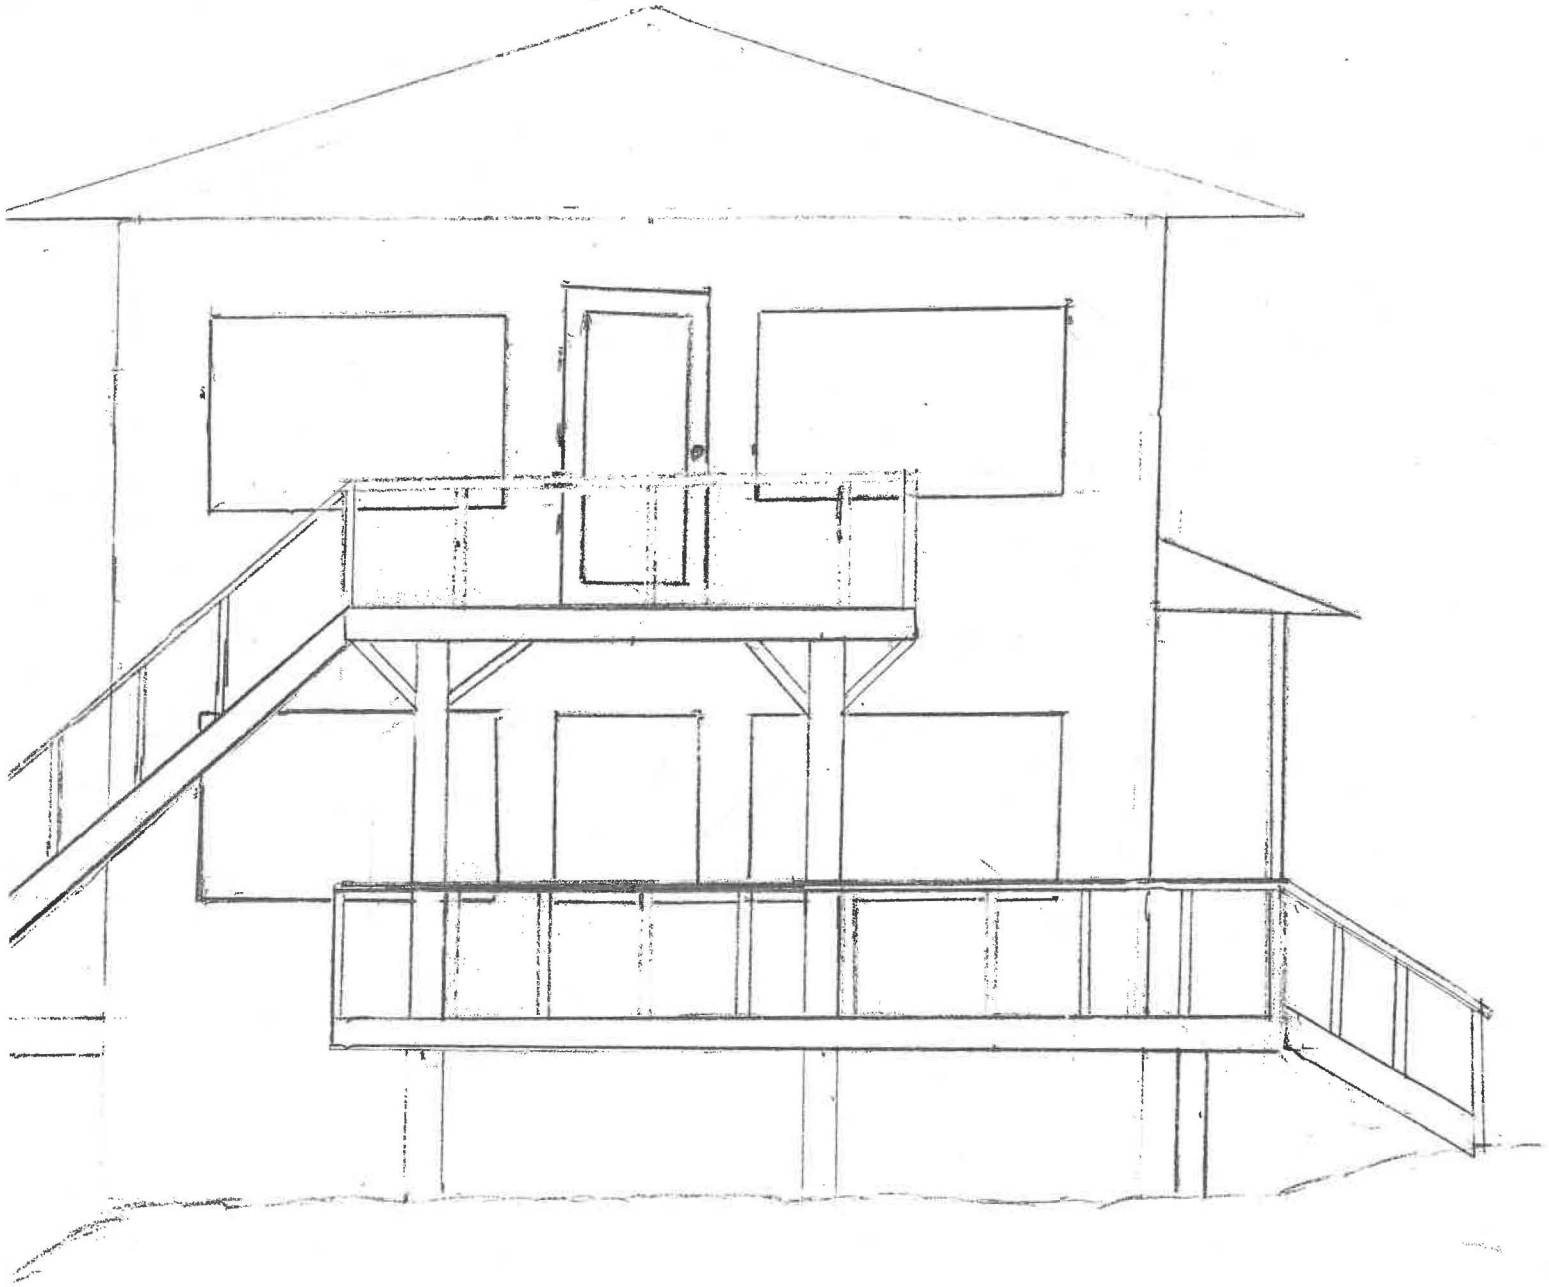

Proposed Front Southside

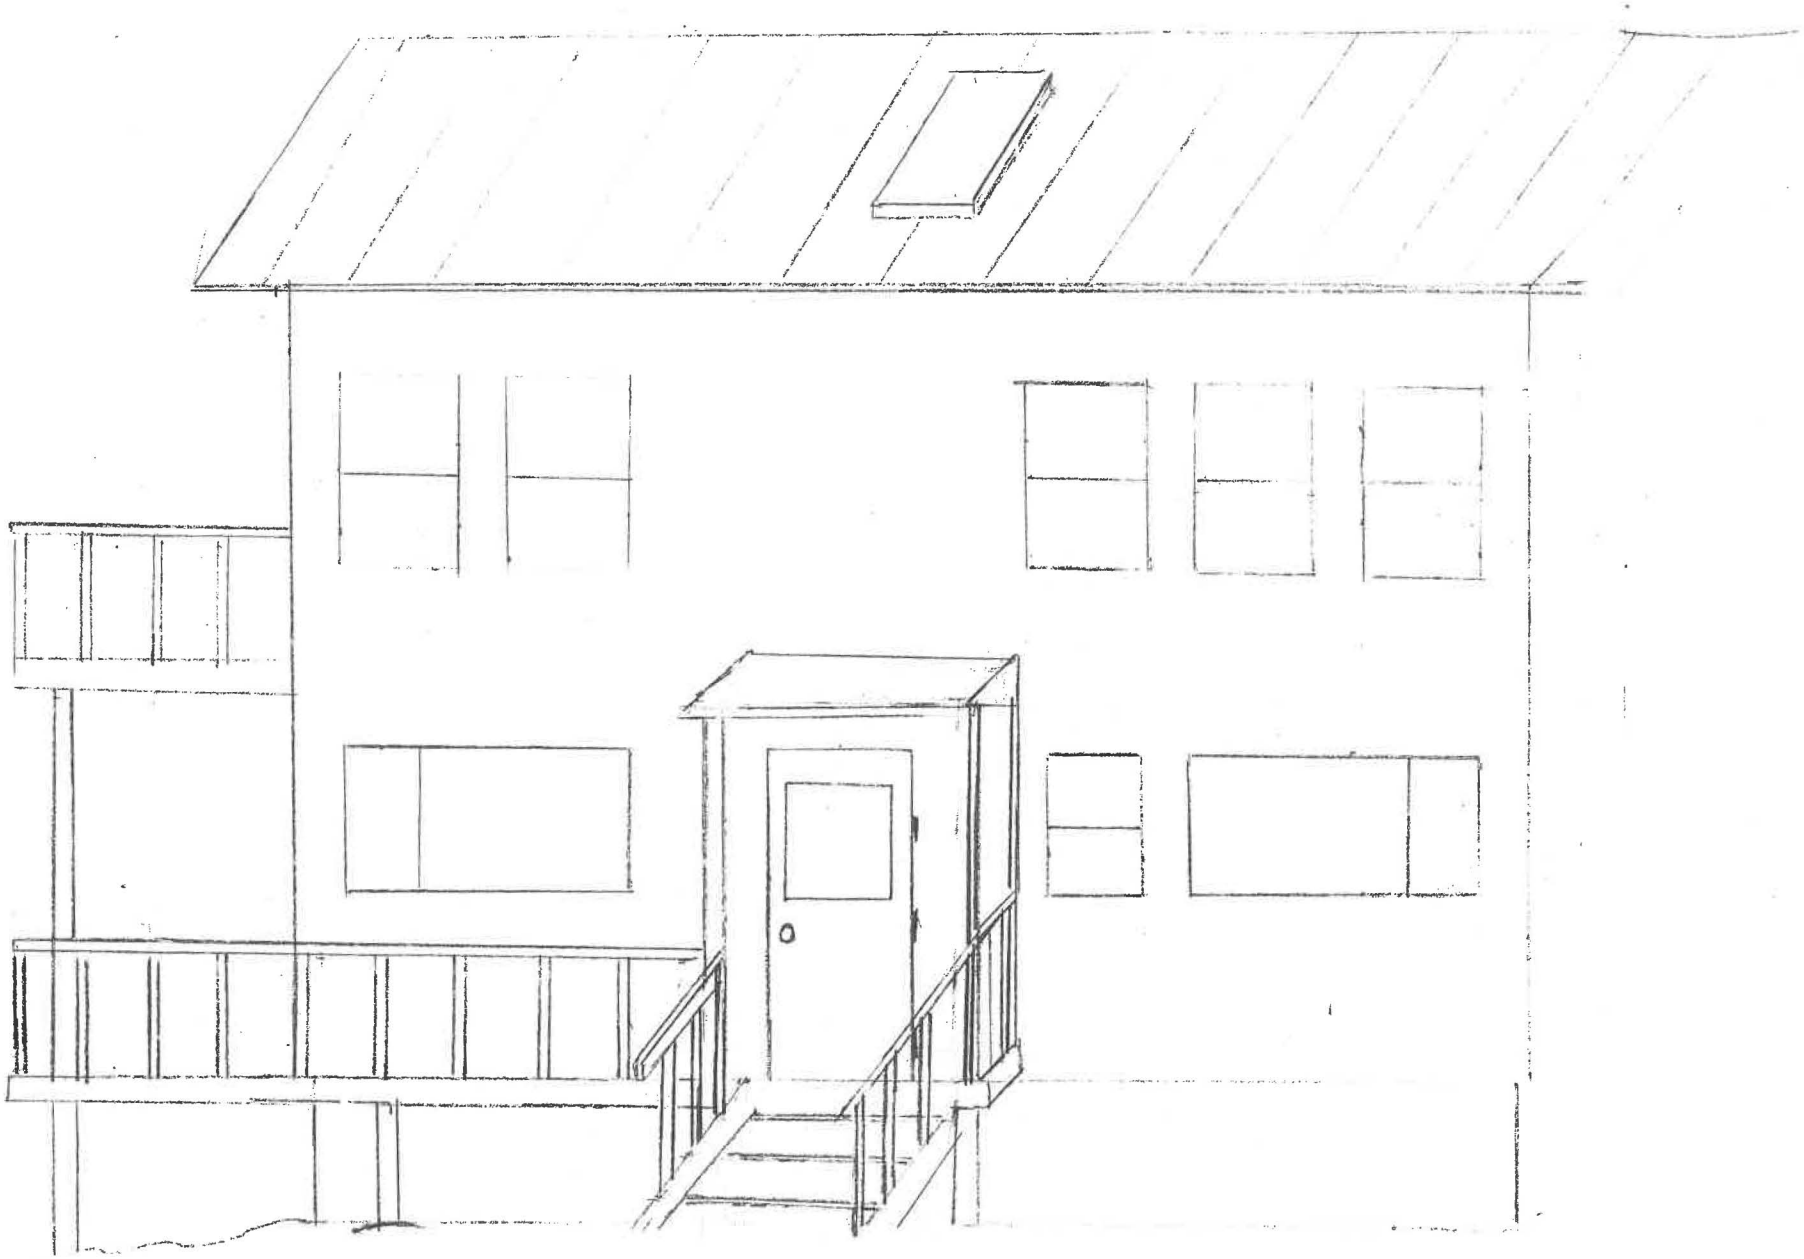

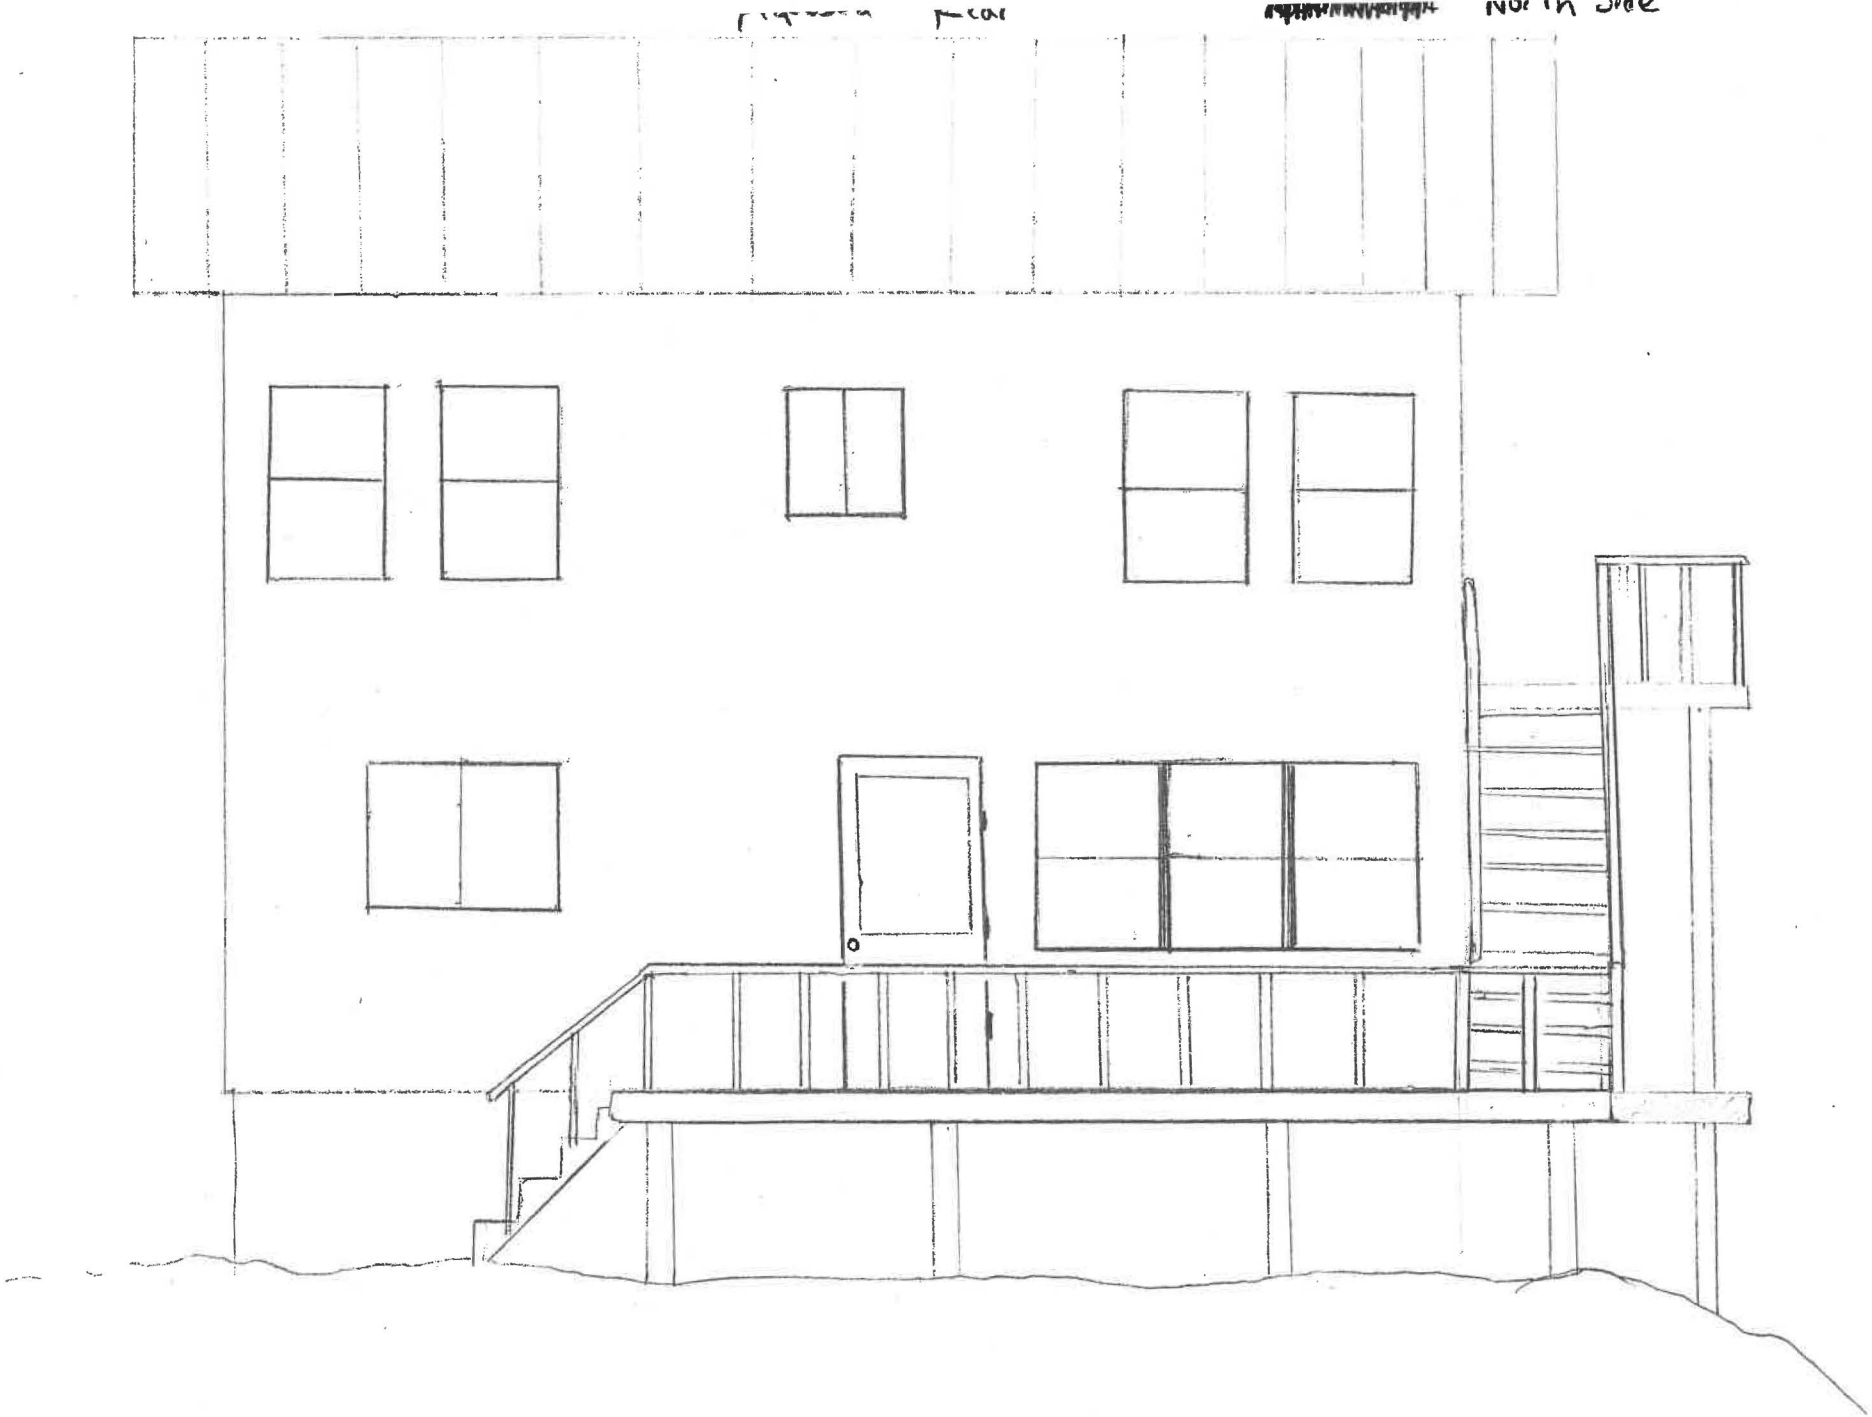

Proposed Side
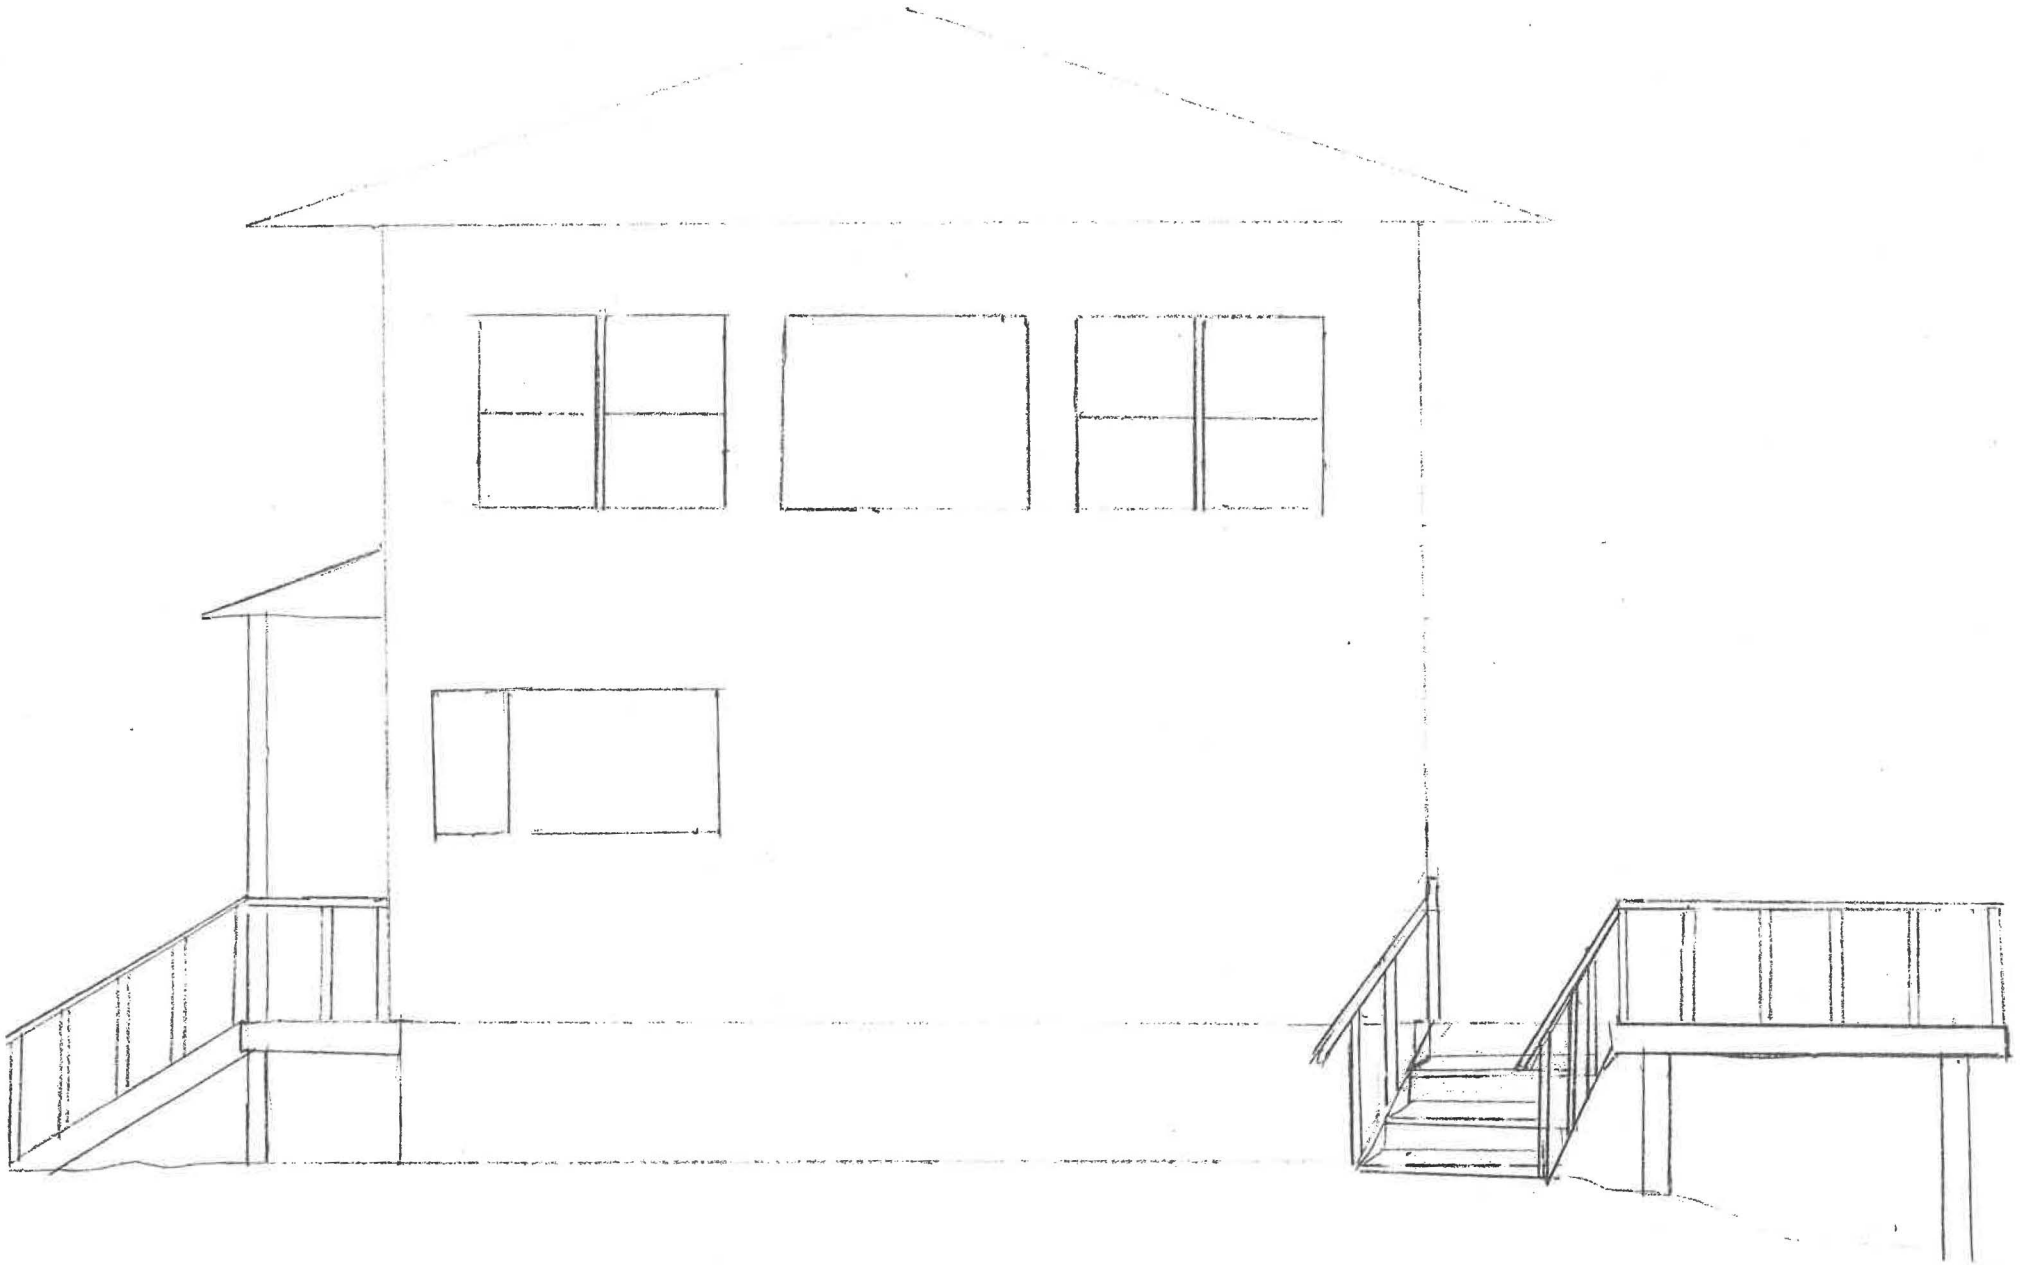
East Side