EXHIBIT
J

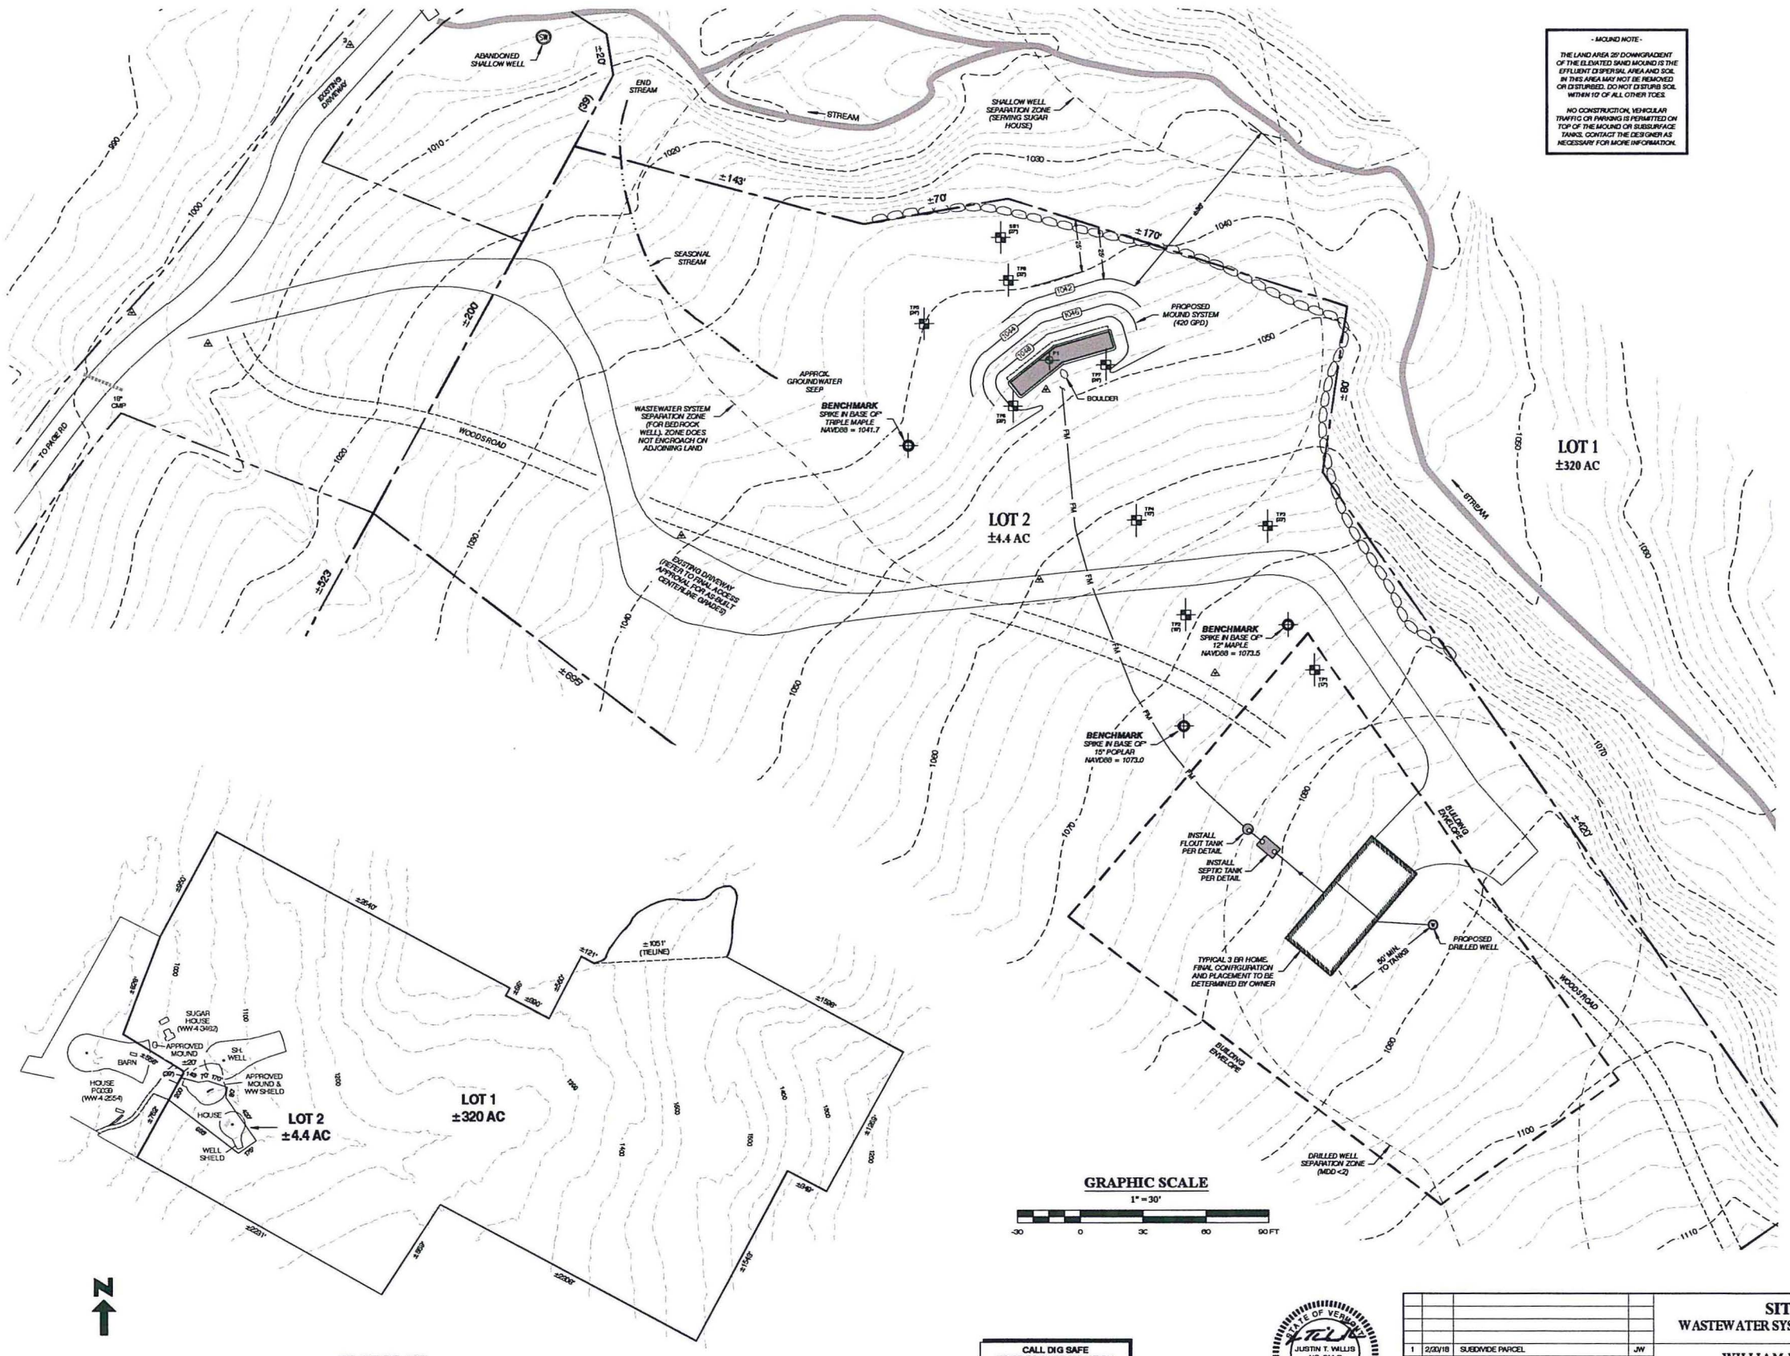

- MOUND NOTE -

THE LAND AREA 25' DOWNGRADIENT OF THE ELEVATED SAND MOUND IS THE EFFLUENT DISPERSAL AREA AND SOIL IN THIS AREA MAY NOT BE REMOVED OR DISTURBED. DO NOT DISTURB SOIL WITHIN 10' OF ALL OTHER TOES.

NO CONSTRUCTION, VEHICULAR TRAFFIC OR PARKING IS PERMITTED ON TOP OF THE MOUND OR SUBSURFACE TANKS. CONTACT THE DESIGNER AS NECESSARY FOR MORE INFORMATION.

- LOT INFORMATION -

ACREAGE	324.27 AC
RECORDED	B. 98, P. 219 B. 152, P. 295-297 B. 179, P. 472-473
PARCEL ID	PC051
SPAN	660-209-10539
PERMITS	WW-4-3462 WW-4-3462-1

LEGEND

- TEST PIT (DEPTH TO ESHWT)
- PERCOLATION TEST
- CONTROL POINT (SPIKE IN GROUND)
- BOUNDARY CORNER (OR CALCULATED POINT)
- UTILITY POLE
- DRILLED WELL
- EXISTING CONTOURS
- APPROX. BOUNDARY
- EASEMENT
- TREE LINE
- STONE WALL
- STREAM
- W — WATER LINE
- OE — O/H UTILITIES
- UE — U/G UTILITIES

GRAPHIC SCALE
1" = 30'
-30 0 30 60 90 FT

PLOT PLAN
1" = 500'

CALL DIG SAFE
PRIOR TO ANY EXCAVATION
DIAL "811" (OR 1-888-DIG-SAFE)

STATE OF VERMONT
JUSTIN T. WILLIS
NO. 344-B
LICENSED DESIGNER

NO.	DATE	REVISION	BY
1	2/20/18	SUBDIVIDE PARCEL	JW

WILLIS DESIGN ASSOC., INC.
P.O. BOX 1001, JERICHO, VERMONT 05465 (802) 858-9228

SITE PLAN
WASTEWATER SYSTEM & WATER SUPPLY

WILLIAM R. & DEBBIE M.
DAVIS
51 PAGE ROAD
UNDERHILL - VERMONT

DRAWN: JTW	SCALE: NOTED
DESIGN: JTW	
DATE: 8/22/17	SHEET: S1
PROJECT: 17-008	
DRAWING: 17008-1	

©2018 WILLIS DESIGN ASSOC., INC.