EXHIBIT L

EXISTING REAR OF BUILDING

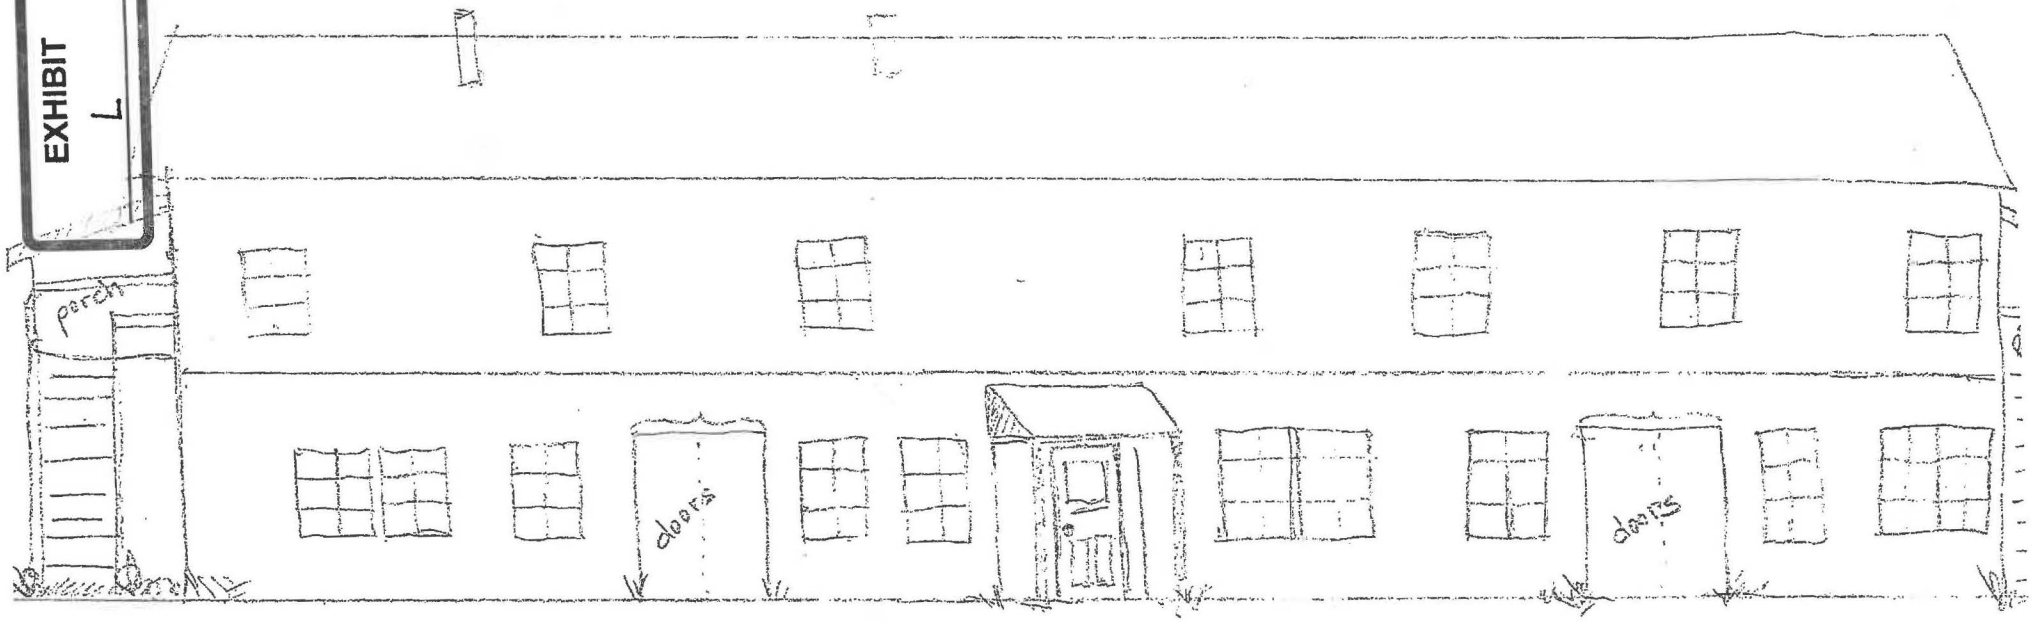
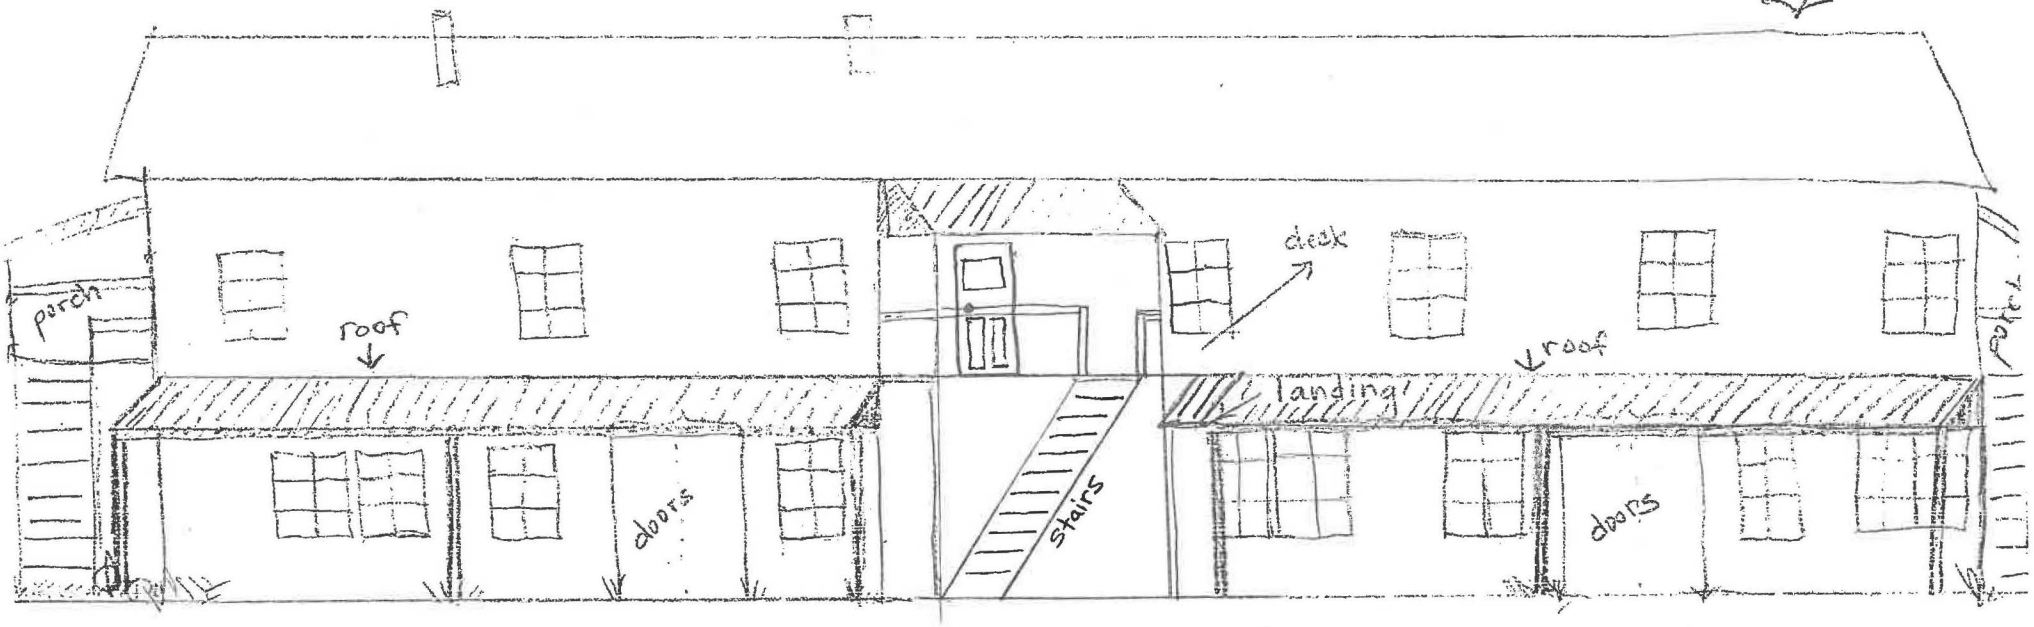
PROPOSED REAR OF BUILDING