EXHIBIT
L

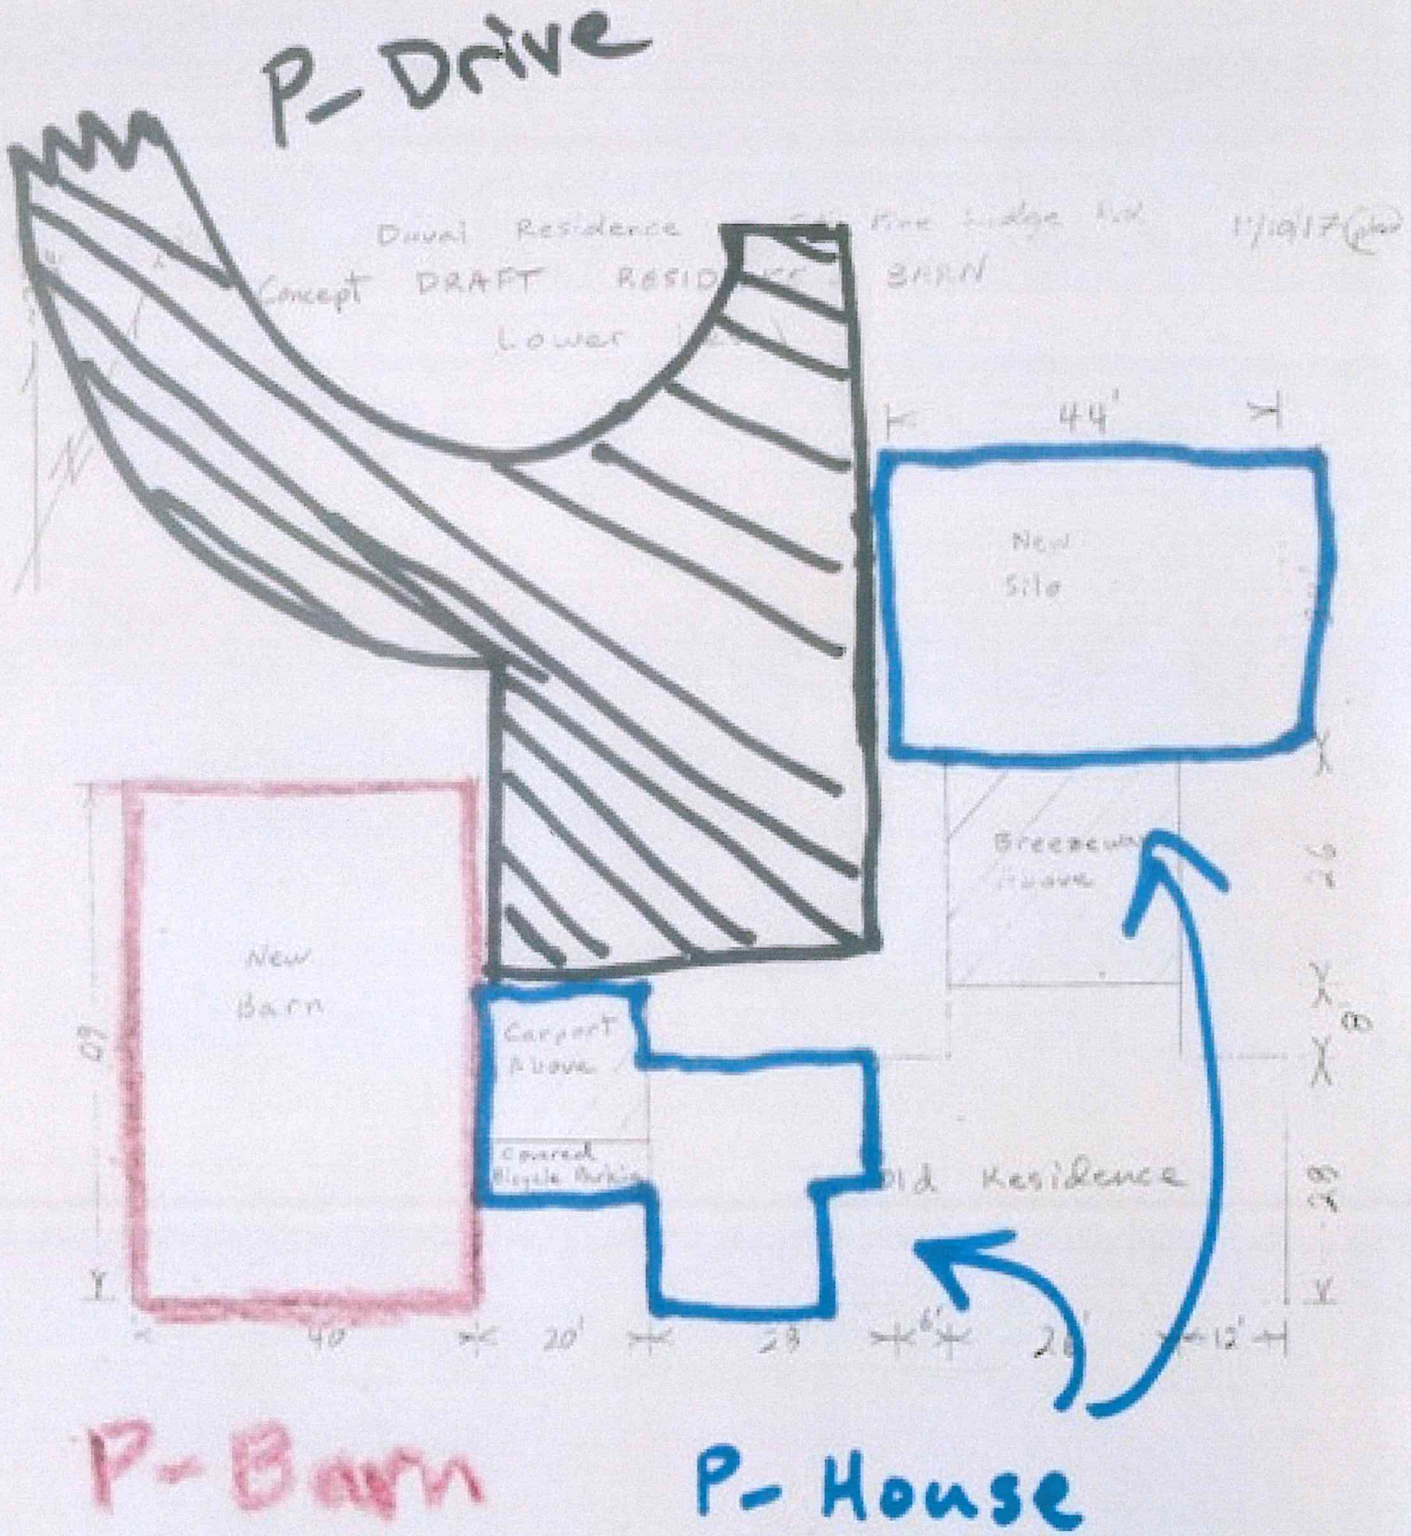
P- Drive
Duval Residence
Concept DRAFT
Lower
44'
New Silo
Breezeway Above
New Barn
Carport Above
Covered Bicycle Parking
Old Residence
40'
20'
28'
6'
12'
P- Barn
P- House