EXHIBIT
L

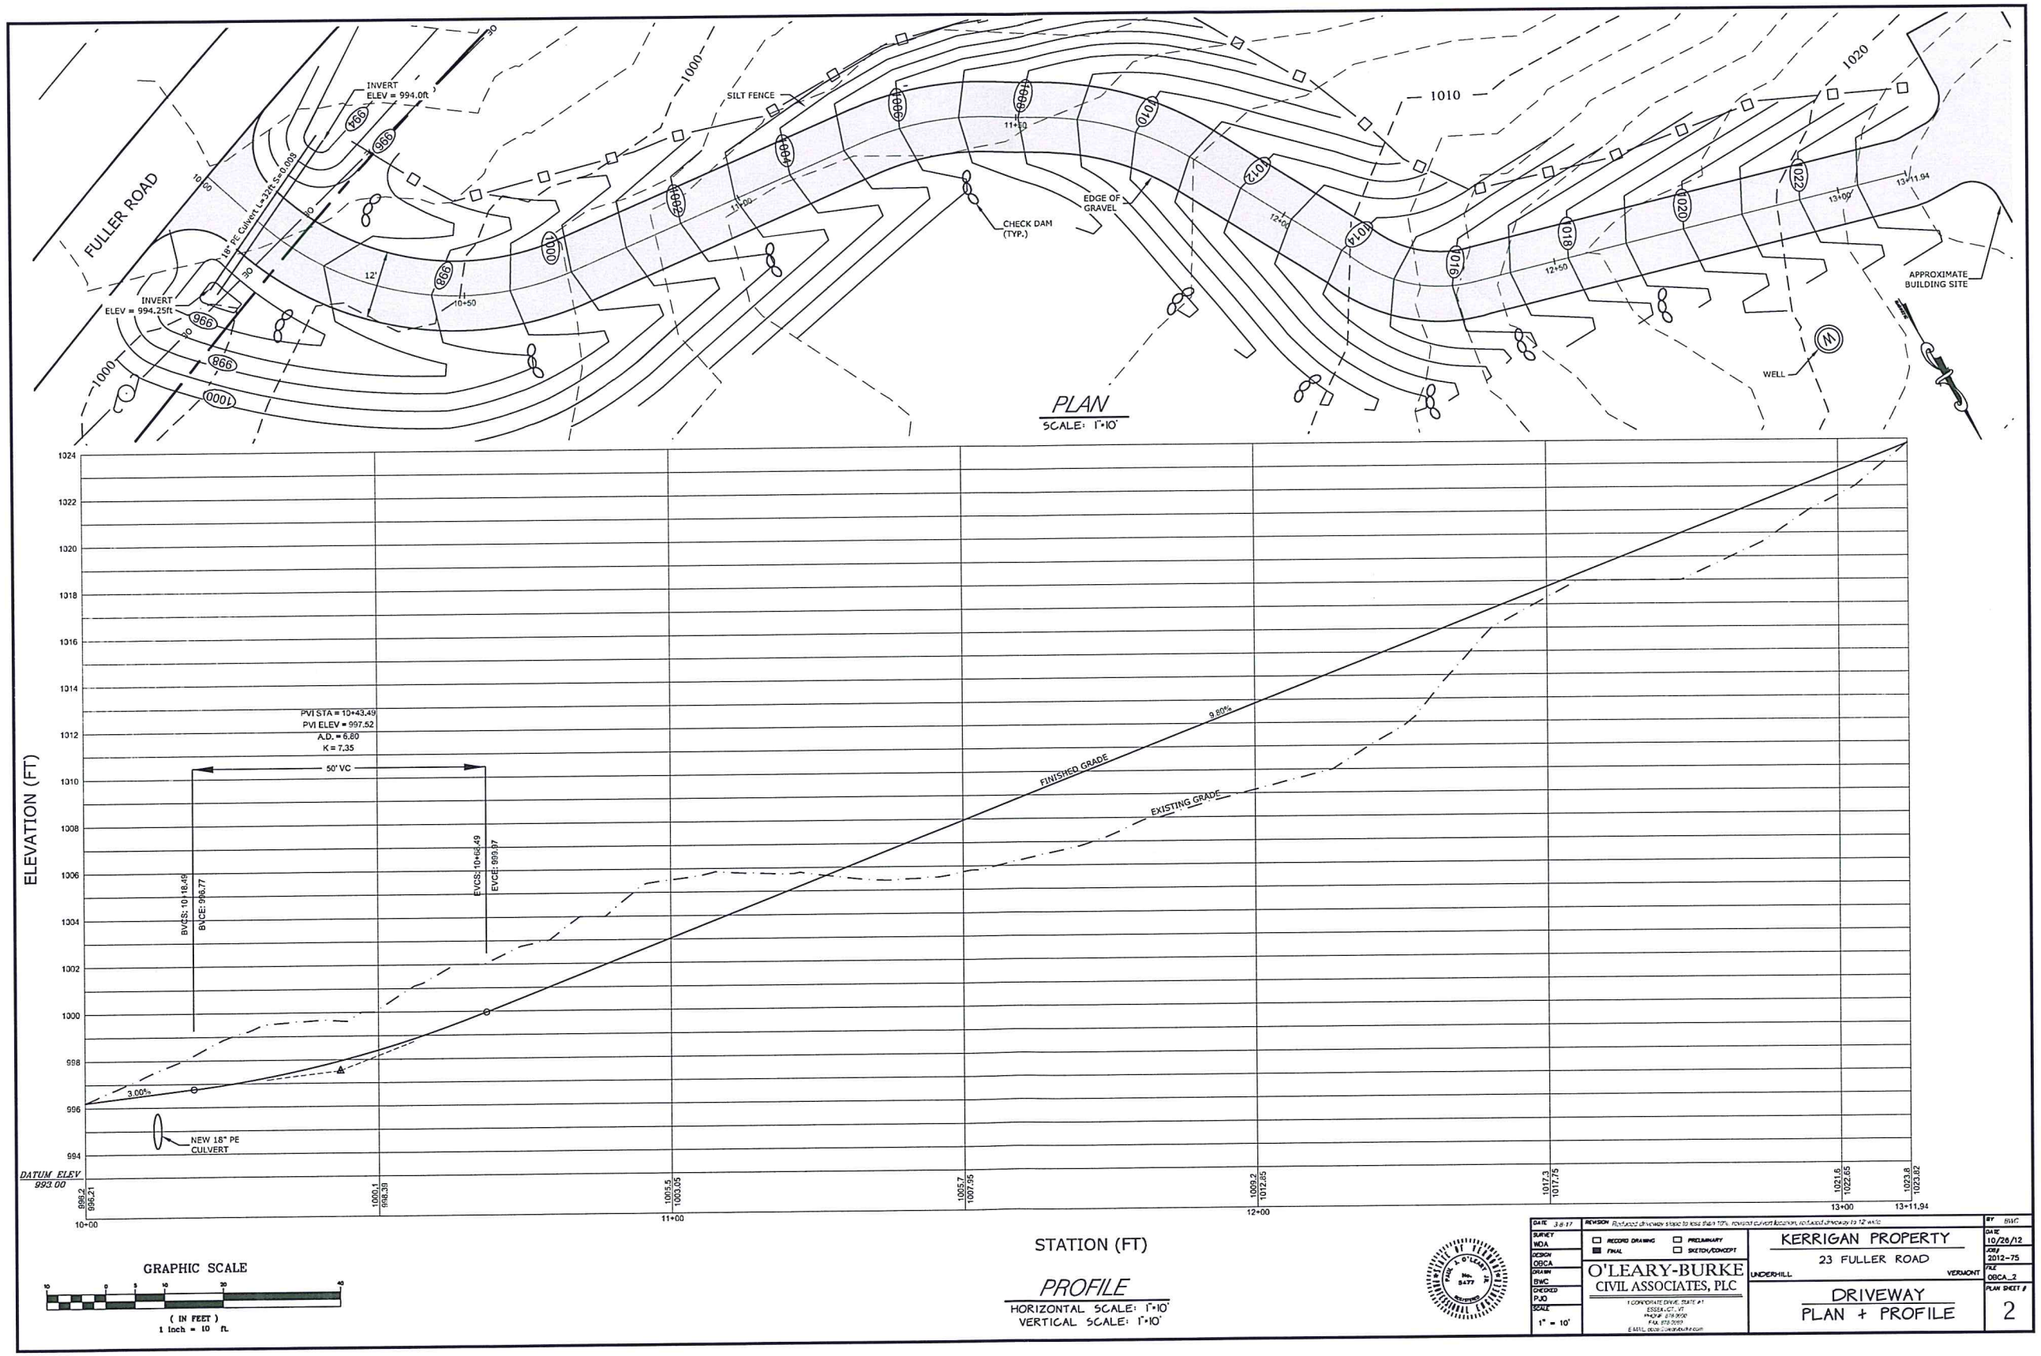

DATE 3-8-17	REVISION Reduced driveway slope to less than 10%, revised culvert location, reduced driveway to 12' wide		BY BWC
SURVEY WDA	☐ RECORD DRAWING ■ FINAL	☐ PRELIMINARY ☐ SKETCH/CONCEPT	DATE 10/26/12
DESIGN OBCA	O'LEARY-BURKE CIVIL ASSOCIATES, PLC	KERRIGAN PROPERTY 23 FULLER ROAD UNDERHILL VERMONT	JOB# 2012-75
DRAWN BWC	1 CORPORATE DRIVE, STATE #1 ESSEX, CT., VT PHONE 878-2000 FAX 878-2000 E-MAIL obca@olearyburke.com	DRIVEWAY PLAN + PROFILE	FILE OBCA_2
CHECKED PJO			PLAN SHEET # 2
SCALE 1" = 10'			