EXHIBIT L

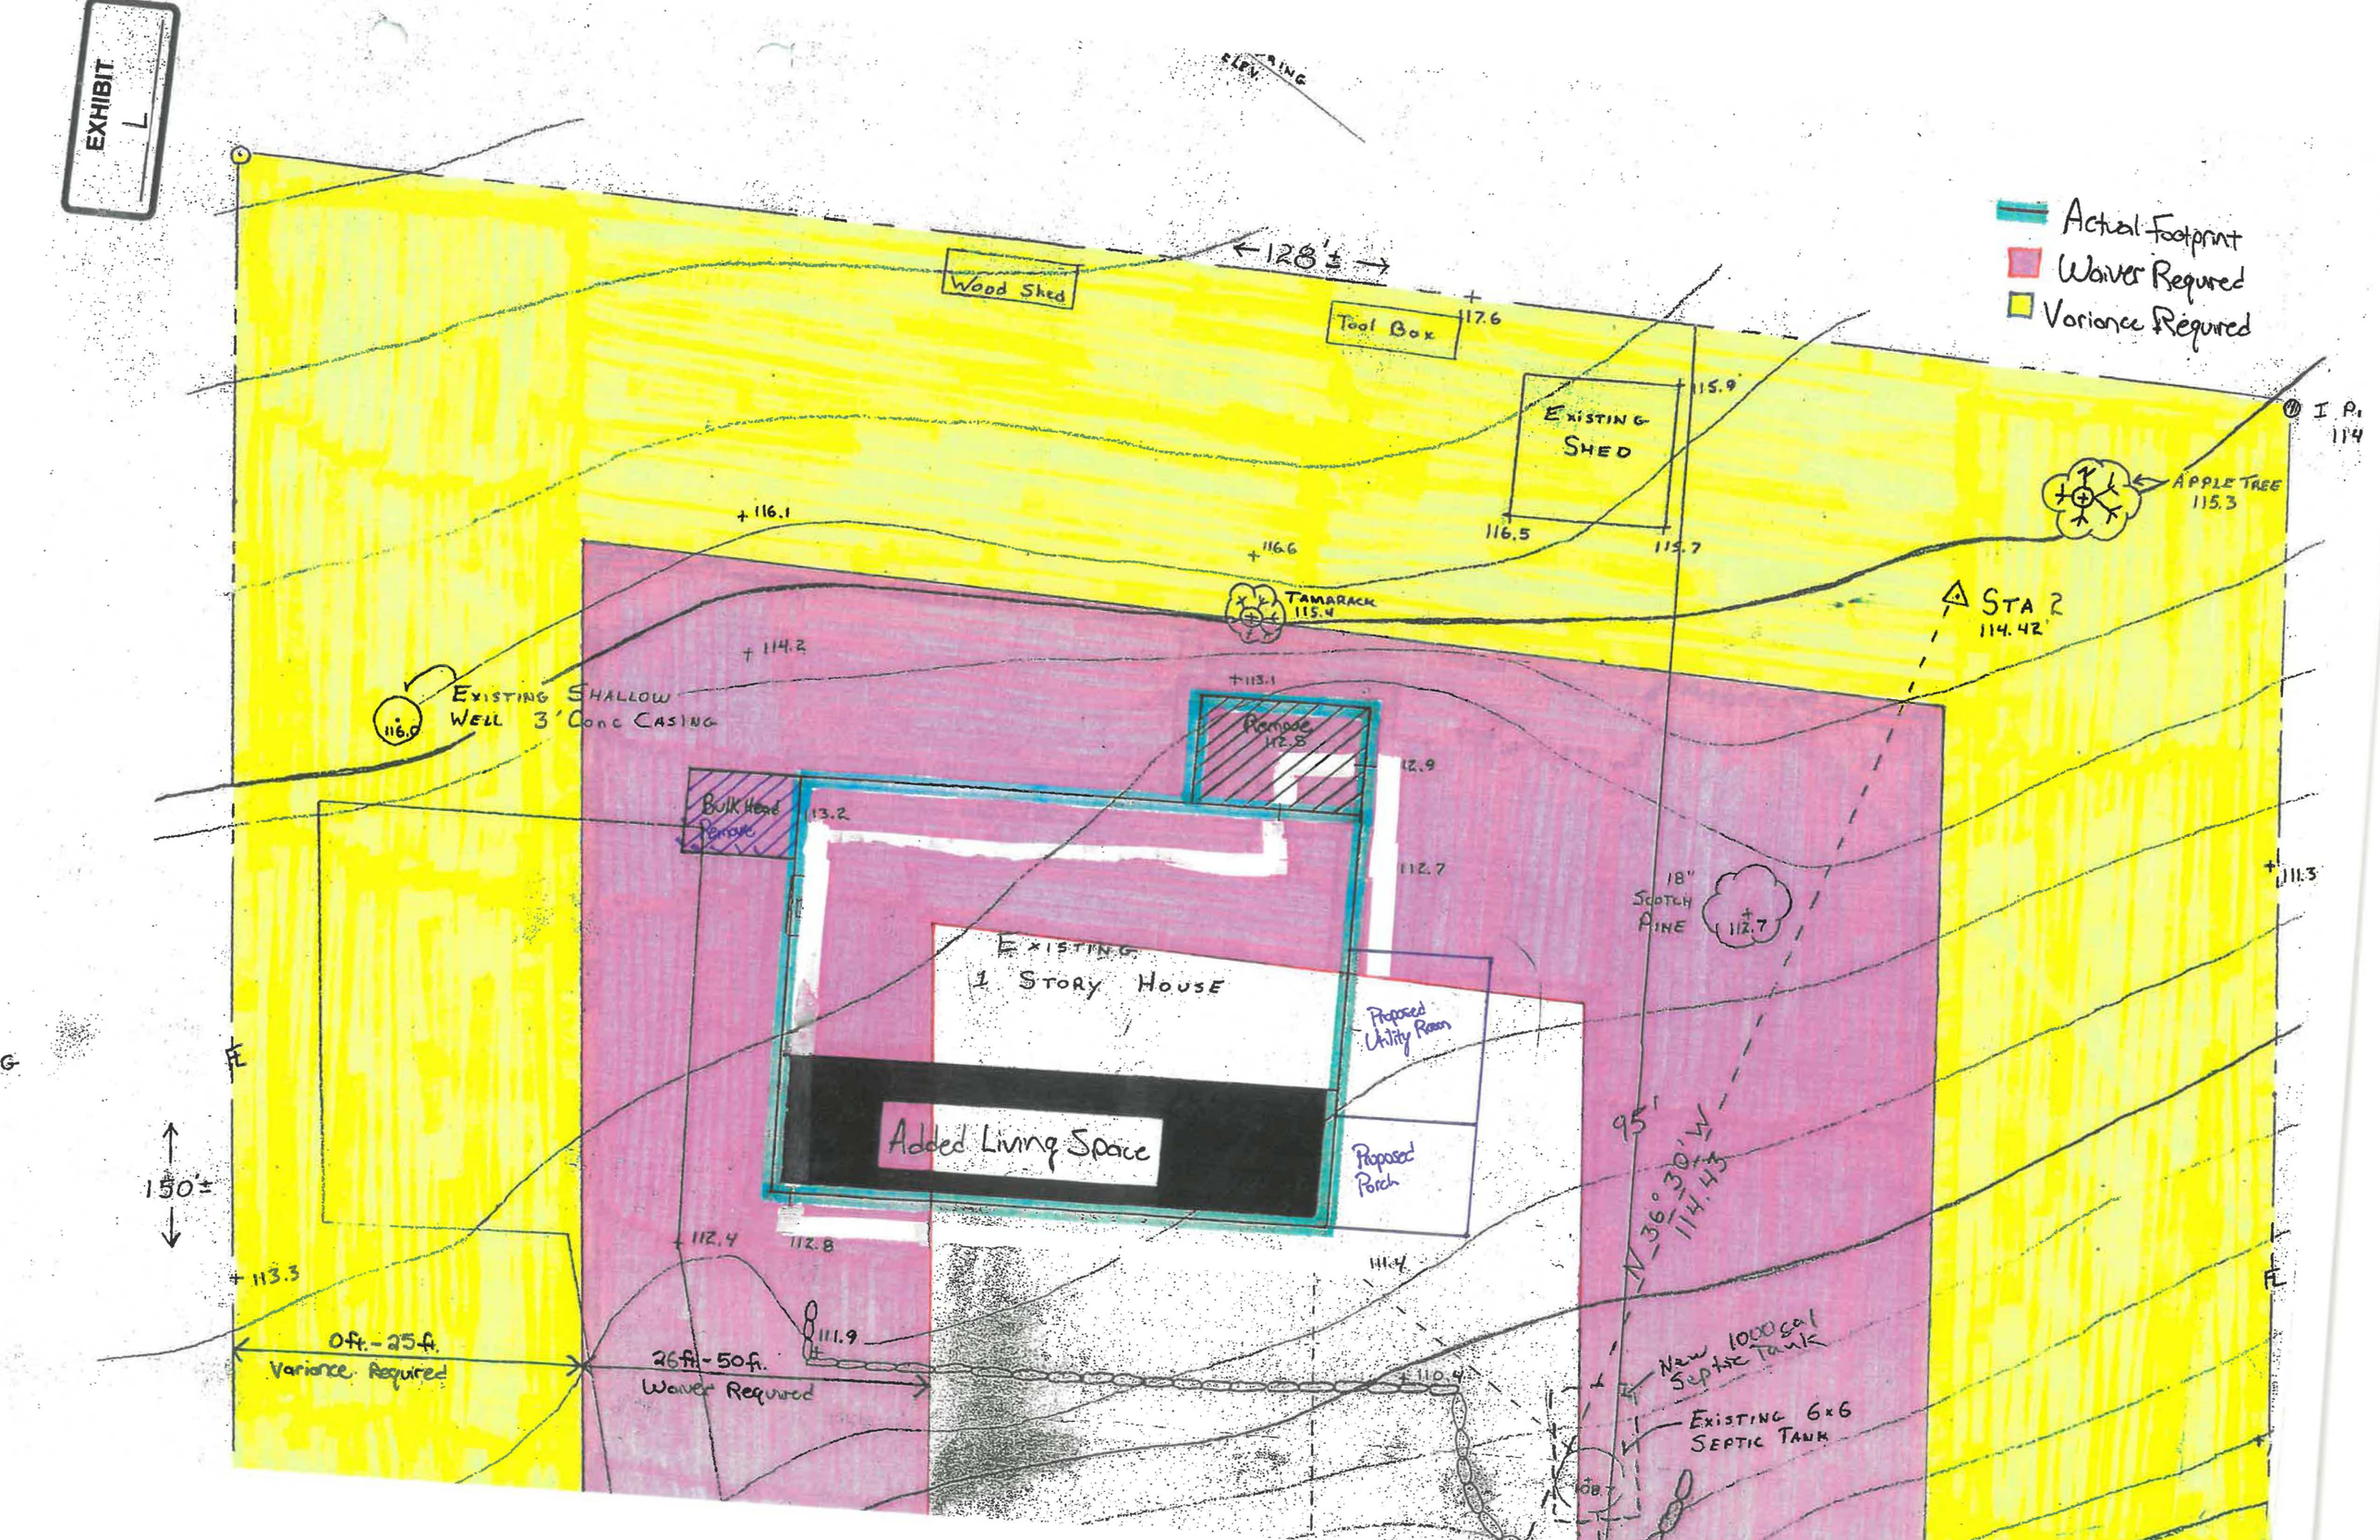

Actual Footprint
Waiver Required
Variance Required
128'±
Wood Shed
Tool Box
17.6
115.9
Existing Shed
116.5
115.7
I.P.
114
Apple Tree
115.3
116.1
116.6
Tamarack
115.4
Sta 2
114.42
114.2
113.1
Existing Shallow Well 3' Conc Casing
116.0
Remove
112.8
12.9
Bulk Head Remove
113.2
112.7
18" Scotch Pine
112.7
111.3
Existing 1 Story House
Proposed Utility Room
Added Living Space
Proposed Porch
95'
N 36° 30' W
114.43
150'±
112.4
112.8
111.4
113.3
111.9
0ft.-25ft.
Variance Required
26ft.-50ft.
Waiver Required
110.4
New 1000 gal Septic Tank
Existing 6x6 Septic Tank