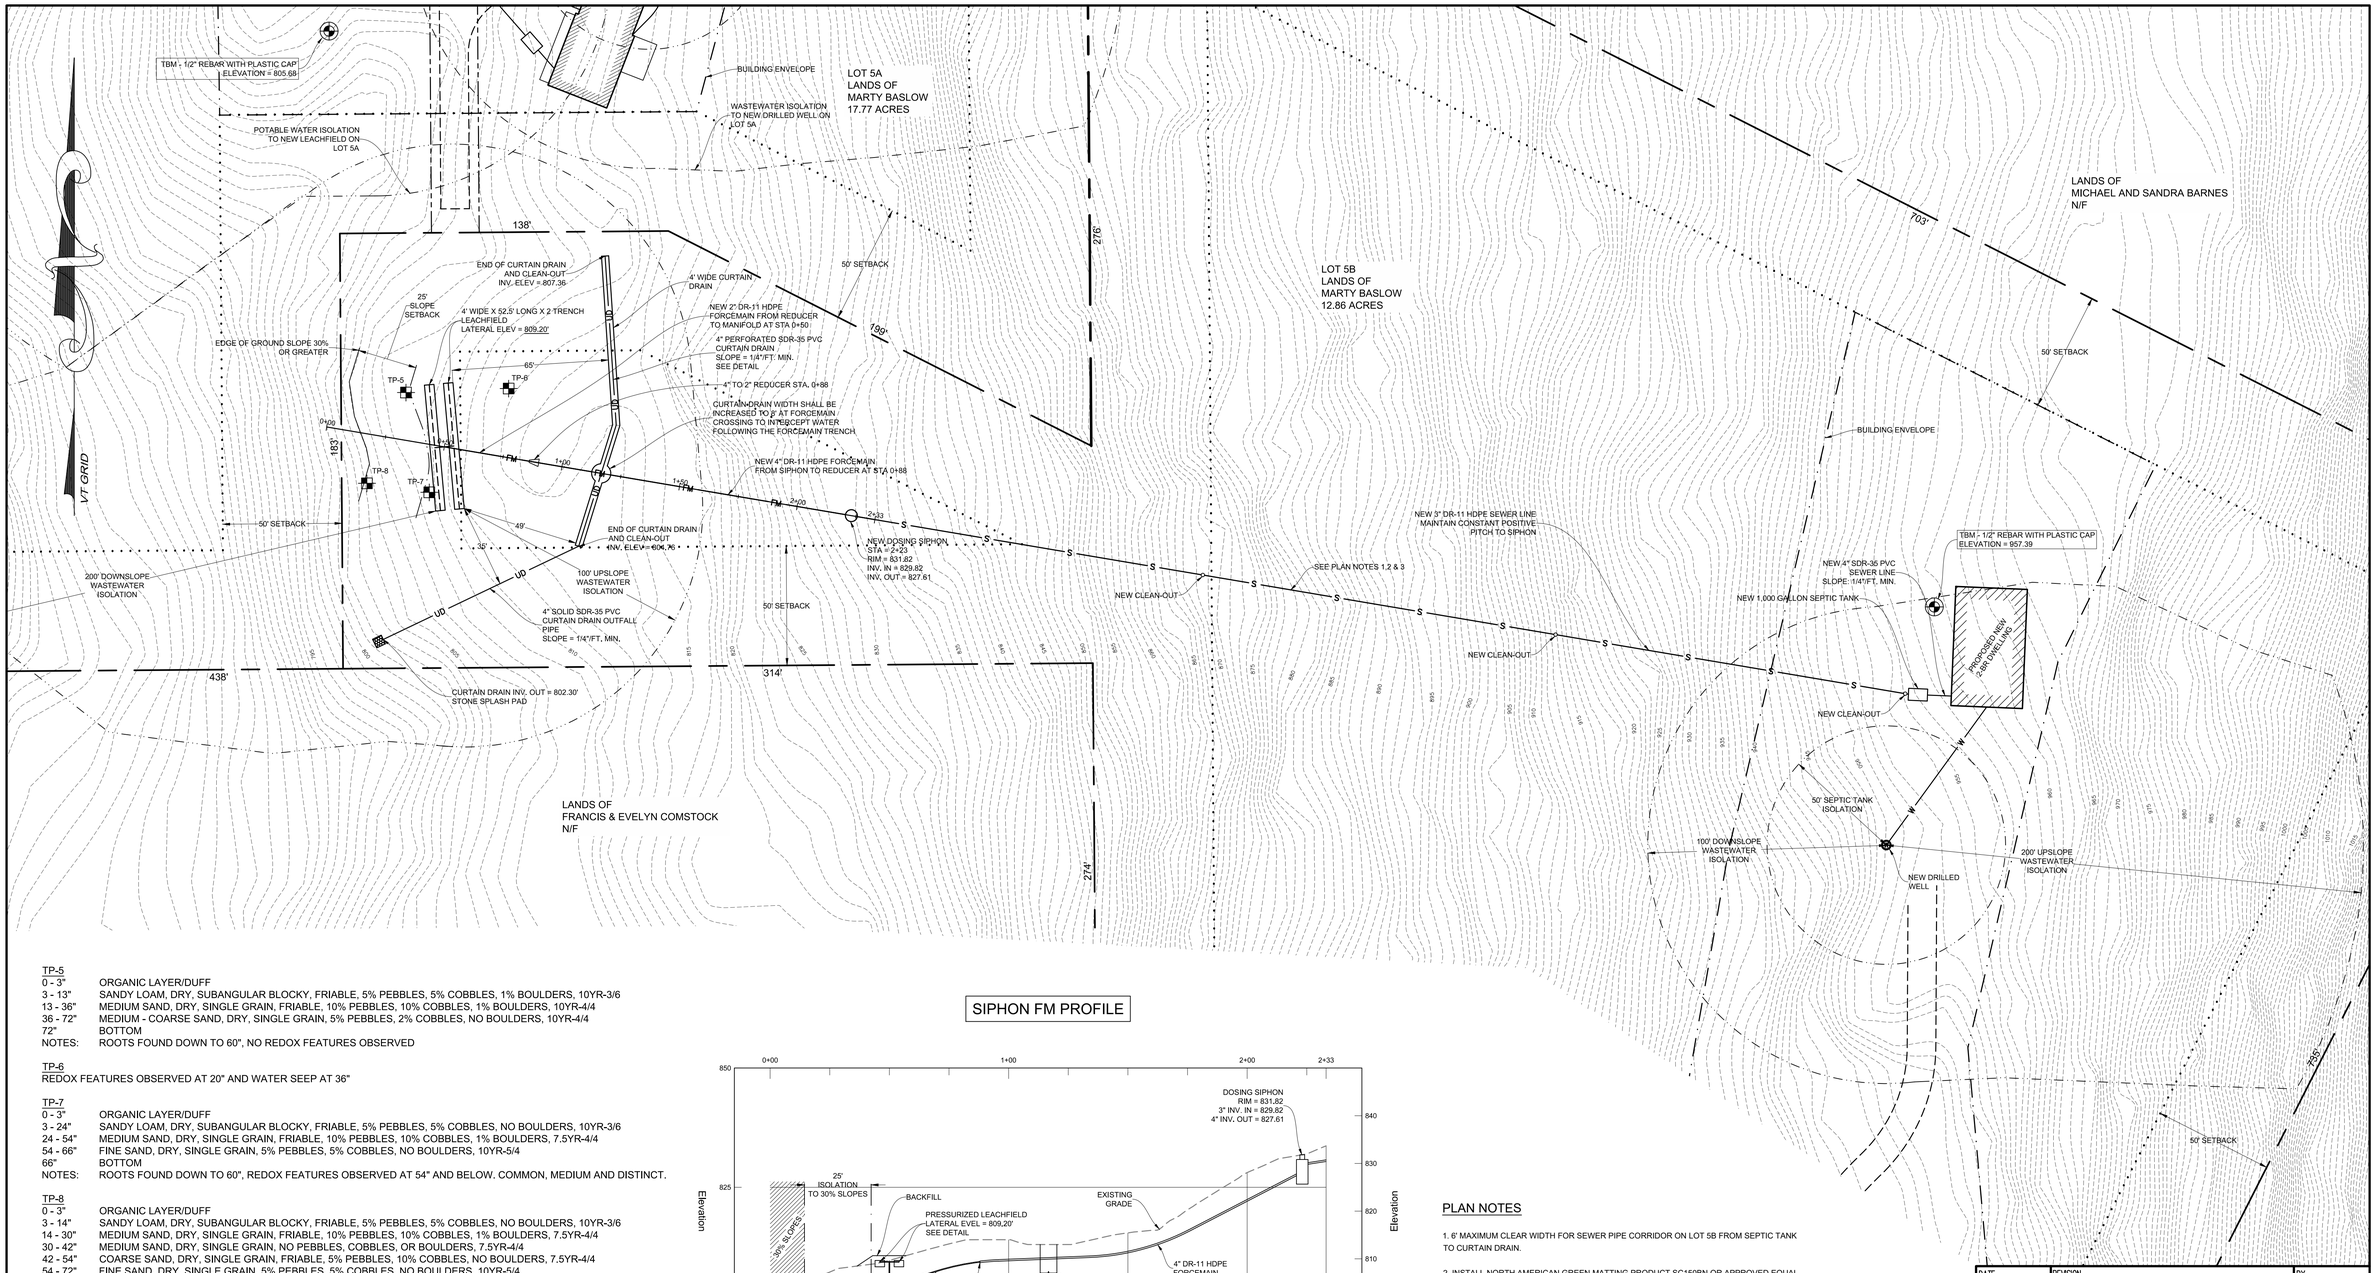

TP-5
0 - 3" ORGANIC LAYER/DUFF
3 - 13" SANDY LOAM, DRY, SUBANGULAR BLOCKY, FRIABLE, 5% PEBBLES, 5% COBBLES, 1% BOULDERS, 10YR-3/6
13 - 36" MEDIUM SAND, DRY, SINGLE GRAIN, FRIABLE, 10% PEBBLES, 10% COBBLES, 1% BOULDERS, 10YR-4/4
36 - 72" MEDIUM - COARSE SAND, DRY, SINGLE GRAIN, 5% PEBBLES, 2% COBBLES, NO BOULDERS, 10YR-4/4
72" BOTTOM
NOTES: ROOTS FOUND DOWN TO 60", NO REDOX FEATURES OBSERVED

TP-6
REDOX FEATURES OBSERVED AT 20" AND WATER SEEP AT 36"

TP-7
0 - 3" ORGANIC LAYER/DUFF
3 - 24" SANDY LOAM, DRY, SUBANGULAR BLOCKY, FRIABLE, 5% PEBBLES, 5% COBBLES, NO BOULDERS, 10YR-3/6
24 - 54" MEDIUM SAND, DRY, SINGLE GRAIN, FRIABLE, 10% PEBBLES, 10% COBBLES, 1% BOULDERS, 7.5YR-4/4
54 - 66" FINE SAND, DRY, SINGLE GRAIN, 5% PEBBLES, 5% COBBLES, NO BOULDERS, 10YR-5/4
66" BOTTOM
NOTES: ROOTS FOUND DOWN TO 60", REDOX FEATURES OBSERVED AT 54" AND BELOW. COMMON, MEDIUM AND DISTINCT.

TP-8
0 - 3" ORGANIC LAYER/DUFF
3 - 14" SANDY LOAM, DRY, SUBANGULAR BLOCKY, FRIABLE, 5% PEBBLES, 5% COBBLES, NO BOULDERS, 10YR-3/6
14 - 30" MEDIUM SAND, DRY, SINGLE GRAIN, FRIABLE, 10% PEBBLES, 10% COBBLES, 1% BOULDERS, 7.5YR-4/4
30 - 42" MEDIUM SAND, DRY, SINGLE GRAIN, NO PEBBLES, COBBLES, OR BOULDERS, 7.5YR-4/4
42 - 54" COARSE SAND, DRY, SINGLE GRAIN, FRIABLE, 5% PEBBLES, 10% COBBLES, NO BOULDERS, 7.5YR-4/4
54 - 72" FINE SAND, DRY, SINGLE GRAIN, 5% PEBBLES, 5% COBBLES, NO BOULDERS, 10YR-5/4
72" BOTTOM
NOTES: ROOTS FOUND DOWN TO 60", REDOX FEATURES OBSERVED AT 54" AND BELOW. COMMON, MEDIUM AND DISTINCT.

SIPHON FM PROFILE

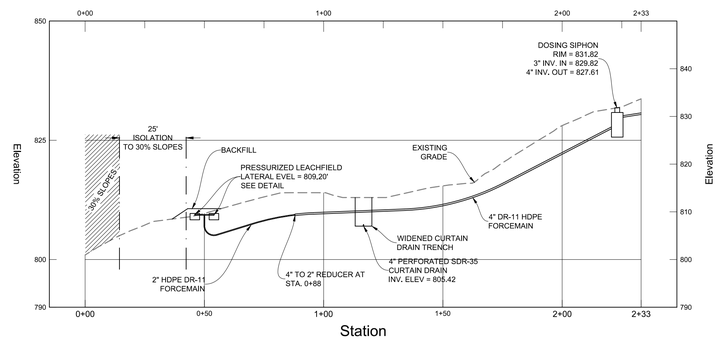

PLAN NOTES

1. 6' MAXIMUM CLEAR WIDTH FOR SEWER PIPE CORRIDOR ON LOT 5B FROM SEPTIC TANK TO CURTAIN DRAIN.

2. INSTALL NORTH AMERICAN GREEN MATTING PRODUCT SC150BN OR APPROVED EQUAL OVER AREA DISTURBED BY SEWER PIPE INSTALLATION FROM SEPTIC TANK TO CURTAIN DRAIN.

3. SEED DISTURBED AREA WITH EROSION SLOPE MIX PRIOR TO PLACING EROSION MAT.

GRAPHIC SCALE
30 0 15 30 60 120
(IN FEET)
1 inch = 30 ft.

DATE 10/13/2020	REVISION REVISIONS PER TOWN COMMENTS	BY MLD	
DATE 08/20/2020	REVISION GENERAL REVISIONS	BY MLD	

CLIENT
MARTY BASLOW
65 COLONEL PAGE ROAD
ESSEX JUNCTION, VT 05452

PROJECT TITLE
BASLOW SUBDIVISION
FOR PARCEL WC037

DRAWING TITLE
LOT 5B
SITE PLAN

Survey BFD / RAW	Donald L. Hamlin Consulting Engineers, Inc. 136 Pearl Street Essex Junction, Vermont	Scale 1" = 30'	
Design MLD		Job 19-245	
Drawn MLD		File	
Checked RFH		Drawing S-2	
Date 06/25/2020			

STATE OF VERMONT RICHARD F. HAMLIN No. 5260 REGISTERED PROFESSIONAL ENGINEER