EXHIBIT
N

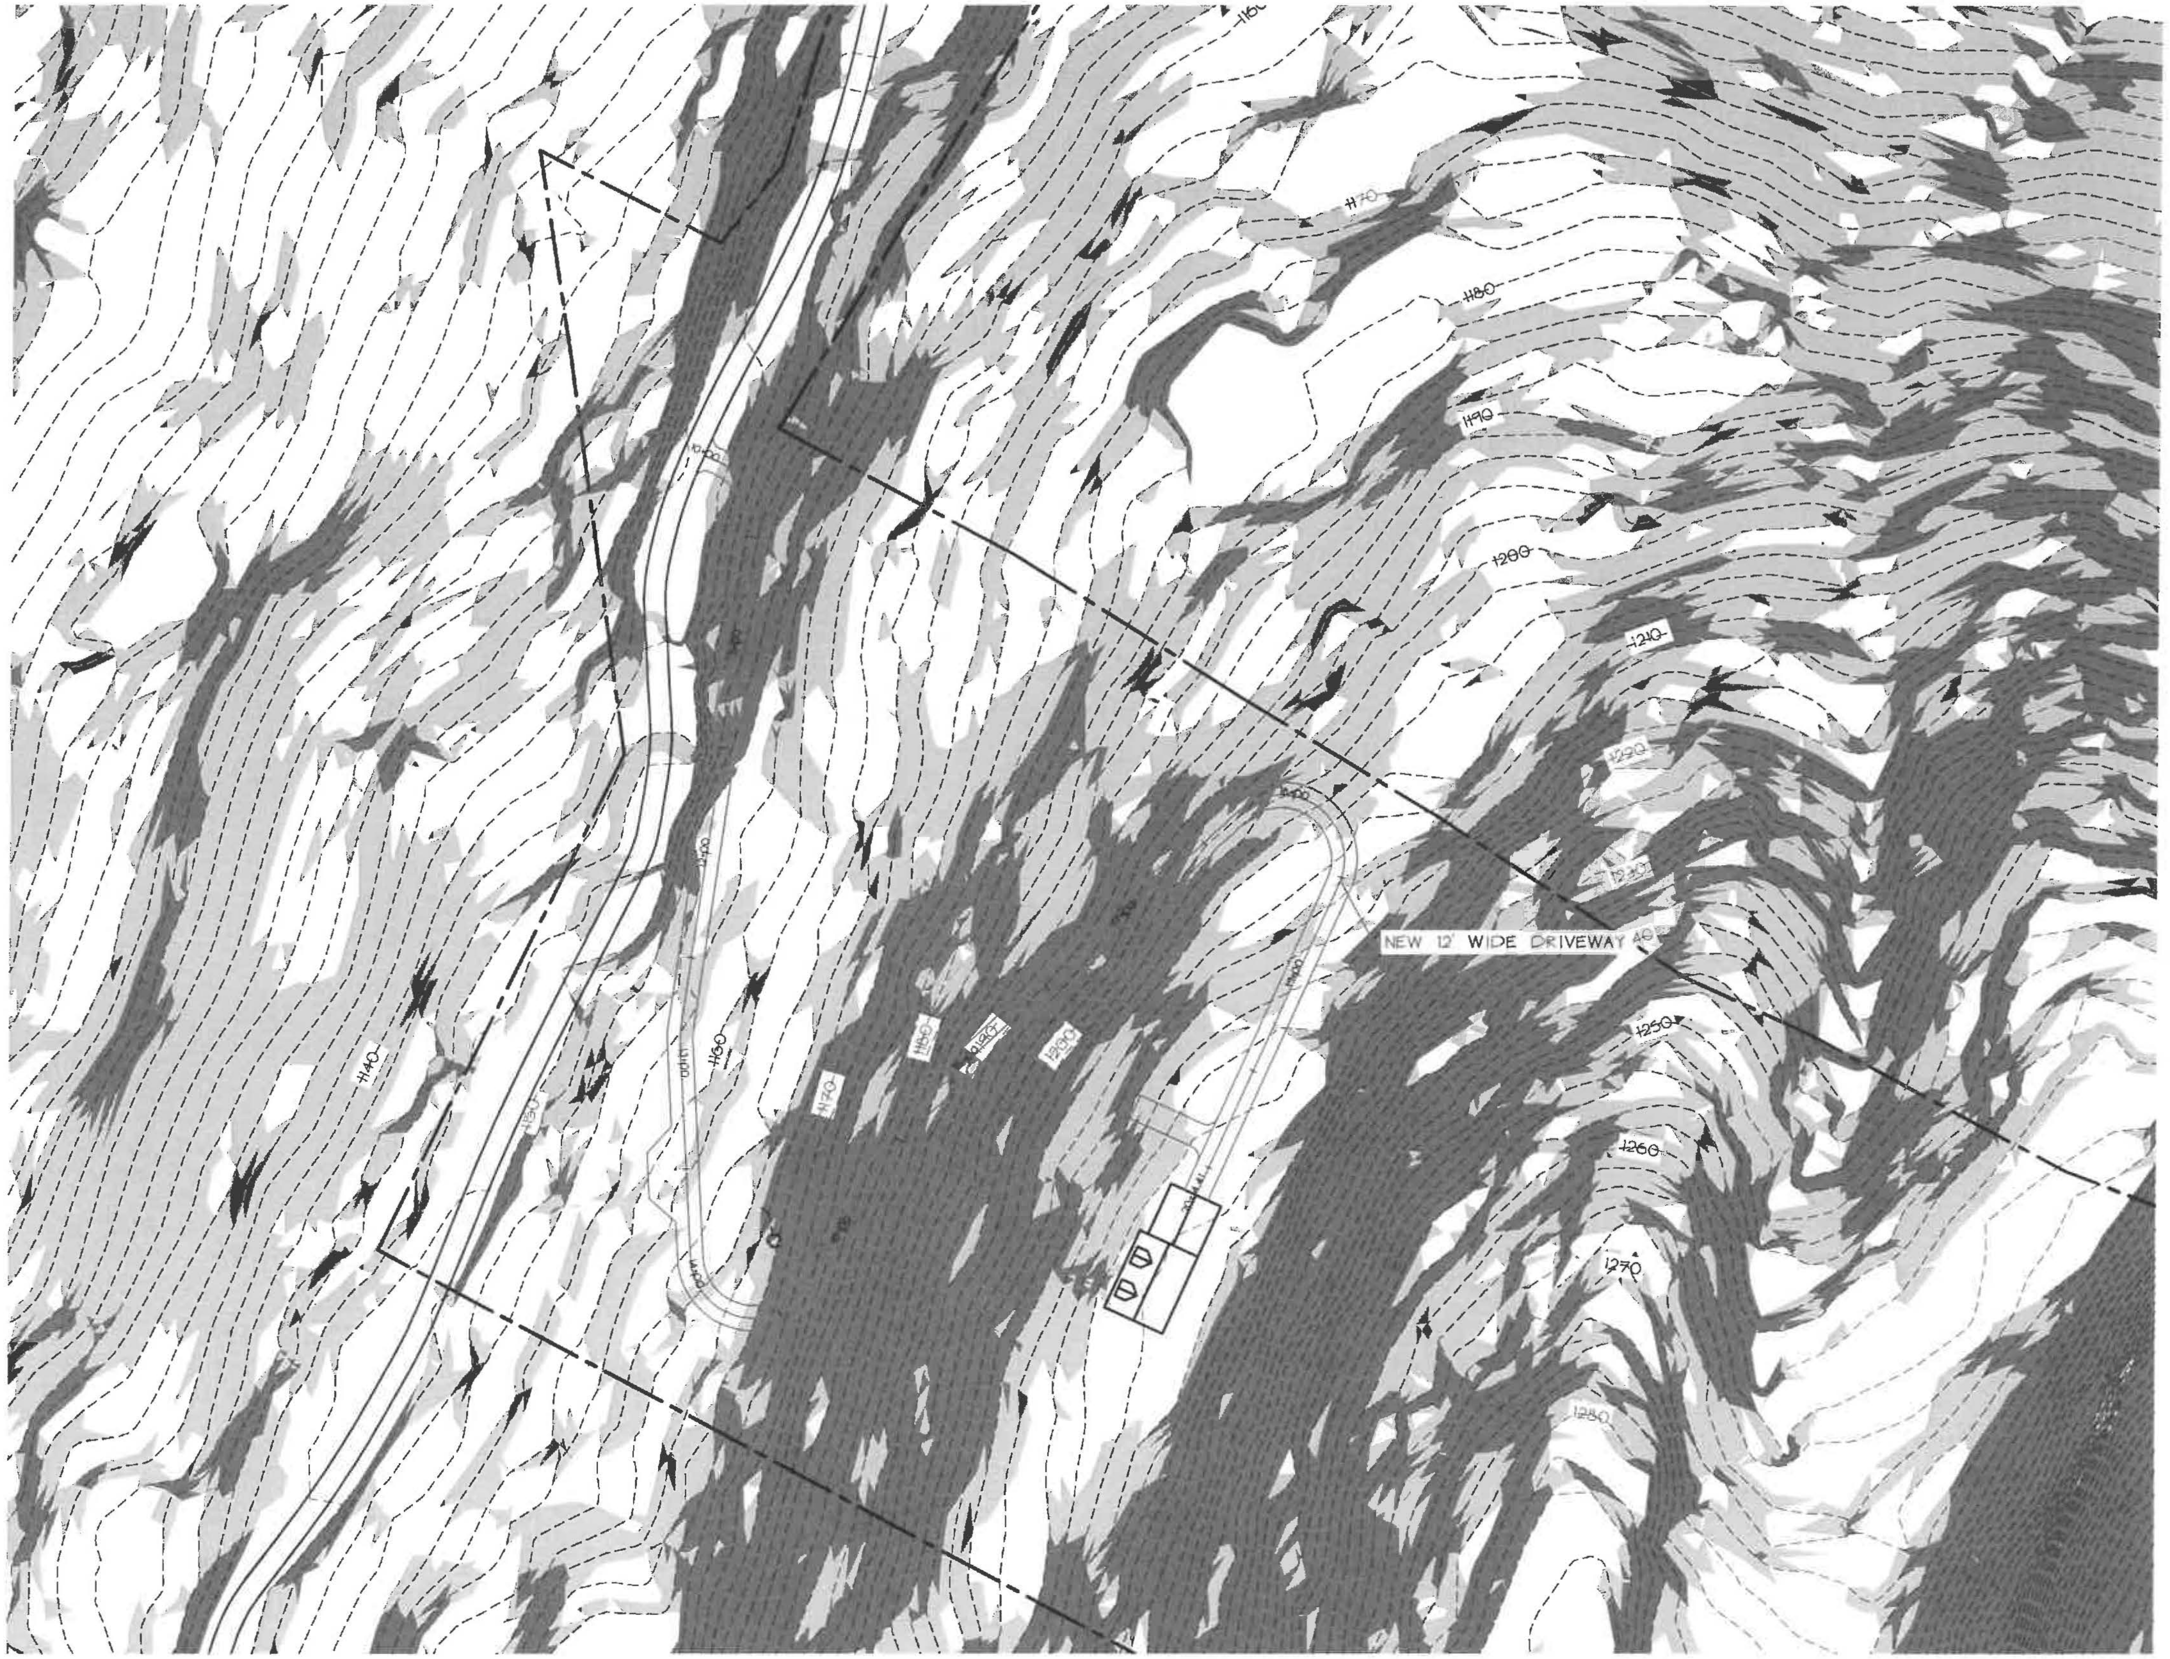

Legend

	PROJECT BOUNDARY
	PROPOSED PROPERTY LINE
	OTHER PROPERTY LINE
	SETBACK
	SIDELINE OF EASEMENT
500	CONTOUR LINE (U.S.G.S. DATUM)
500	PROPOSED FINISH GRADE CONTOUR
	EDGE OF WOODED AREA
S	EXISTING SEWERLINE
W	EXISTING WATERLINE
G	EXISTING NATURAL GASLINE
	EXISTING/PROPOSED HYDRANT
	SOIL TYPE + BOUNDARY
	PROPOSED LIGHTS
	15 - 25% SLOPE
	>25% SLOPE

(NOTE : PROPOSED UTILITIES ARE SHOWN AS A SOLID LINE)

GRAPHIC SCALE

40 0 20 40 80 160

(IN FEET)
1 inch = 40 ft

STATE OF VERMONT
PAUL J. O'LEARY JR.
No. 5477
REGISTERED
PROFESSIONAL ENGINEER

DATE	REVISION		BY
SURVEY OBCA	☐ RECORD DRAWING ☐ DISCRETIONARY ☐ FINAL ■ SKETCH/CONCEPT	32 Downes Road Underhill — Vermont	DATE 8-27-2018
DESIGN OBCA	**O'LEARY-BURKE** CIVIL ASSOCIATES, PLC		JOB# 2018-50
DRAWN OBCA	13 CORPORATE DRIVE ESSEX JCT., VT PHONE: 878-9990 FAX: 878-9989 E-MAIL:	40-Scale Existing Slopes	FILE 2018-50
CHECKED PJO			PLAN SHEET #
SCALE 1"=40'			5