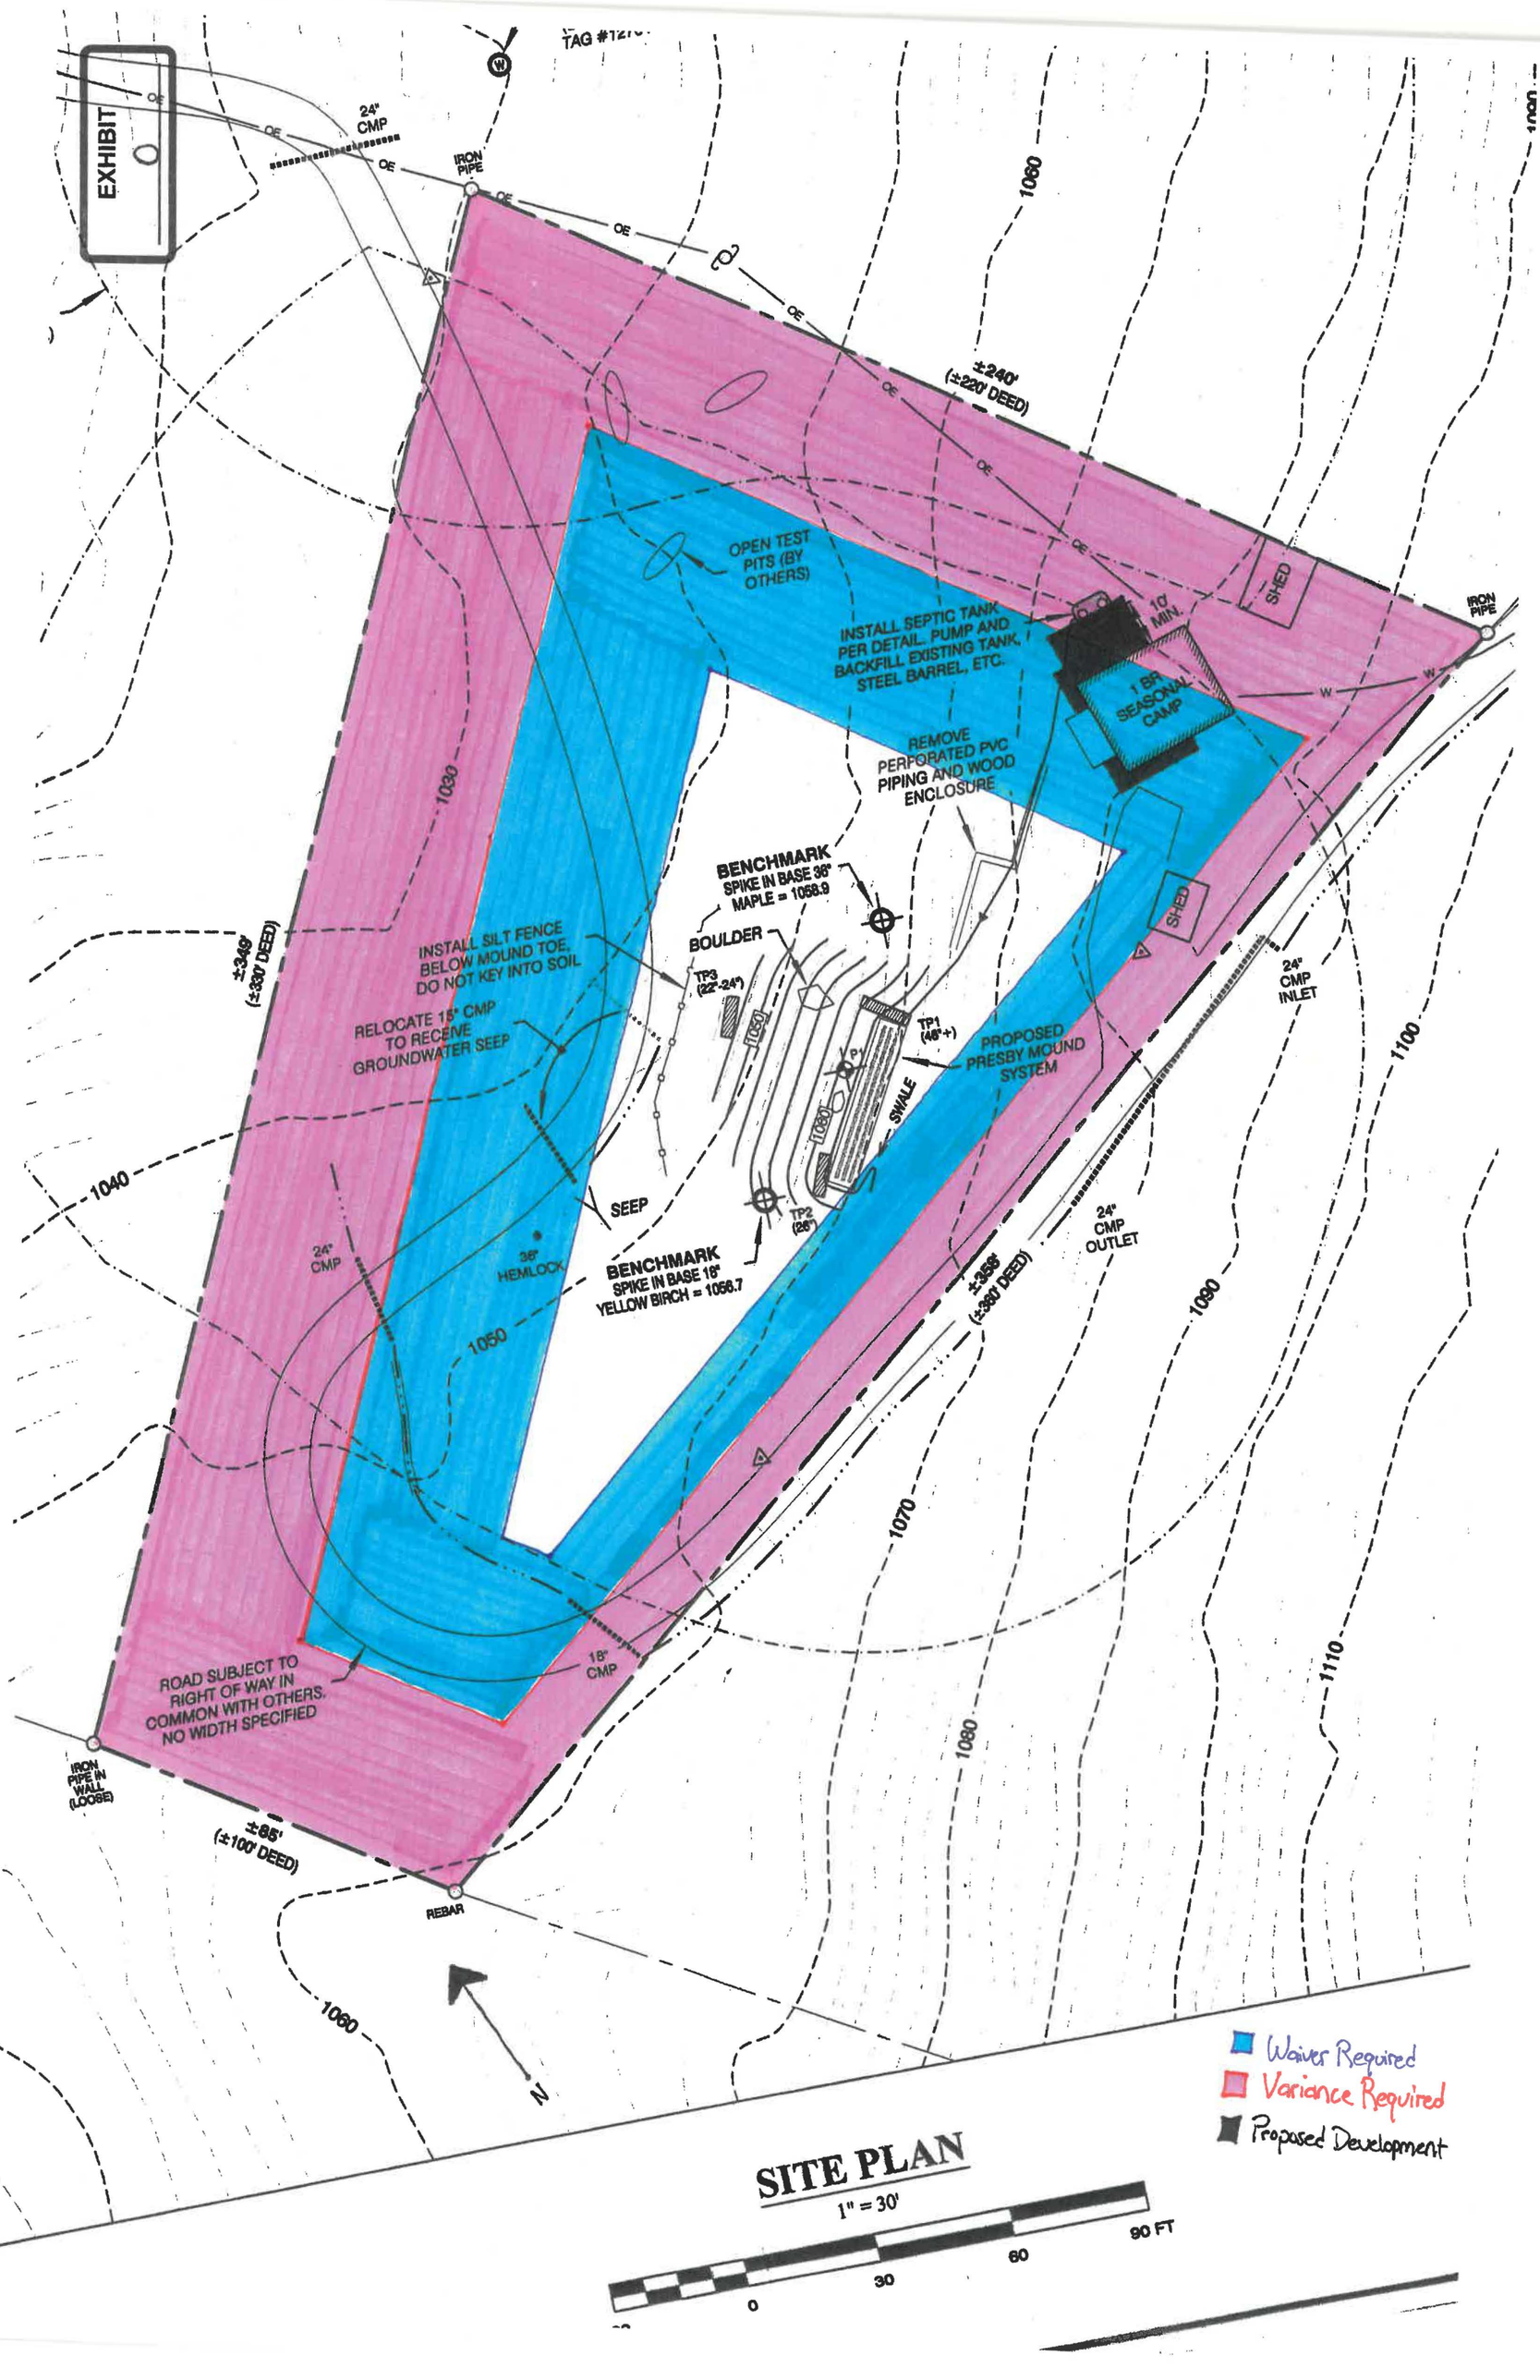
EXHIBIT
TAG #1210
24" CMP
IRON PIPE
OE
1060
±240'
(±220' DEED)
OPEN TEST PITS (BY OTHERS)
INSTALL SEPTIC TANK PER DETAIL. PUMP AND BACKFILL EXISTING TANK, STEEL BARREL, ETC.
10' MIN.
SHED
1 BR SEASONAL CAMP
W
REMOVE PERFORATED PVC PIPING AND WOOD ENCLOSURE
BENCHMARK
SPIKE IN BASE 36" MAPLE = 1058.9
BOULDER
INSTALL SILT FENCE BELOW MOUND TOE, DO NOT KEY INTO SOIL
TP3 (22"-24")
1050
TP1 (48"+)
PROPOSED PRESBY MOUND SYSTEM
24" CMP INLET
1100
1030
±349'
(±330' DEED)
RELOCATE 18" CMP TO RECEIVE GROUNDWATER SEEP
1080
SWALE
1040
SEEP
TP2 (26")
24" CMP
36" HEMLOCK
BENCHMARK
SPIKE IN BASE 18" YELLOW BIRCH = 1056.7
24" CMP OUTLET
±358'
(±360' DEED)
1090
1050
1070
18" CMP
ROAD SUBJECT TO RIGHT OF WAY IN COMMON WITH OTHERS. NO WIDTH SPECIFIED
1110
1080
IRON PIPE IN WALL (LOOSE)
±85'
(±100' DEED)
REBAR
1060
N
Waiver Required
Variance Required
Proposed Development
SITE PLAN
1" = 30'
0
30
60
90 FT