EXHIBIT
P

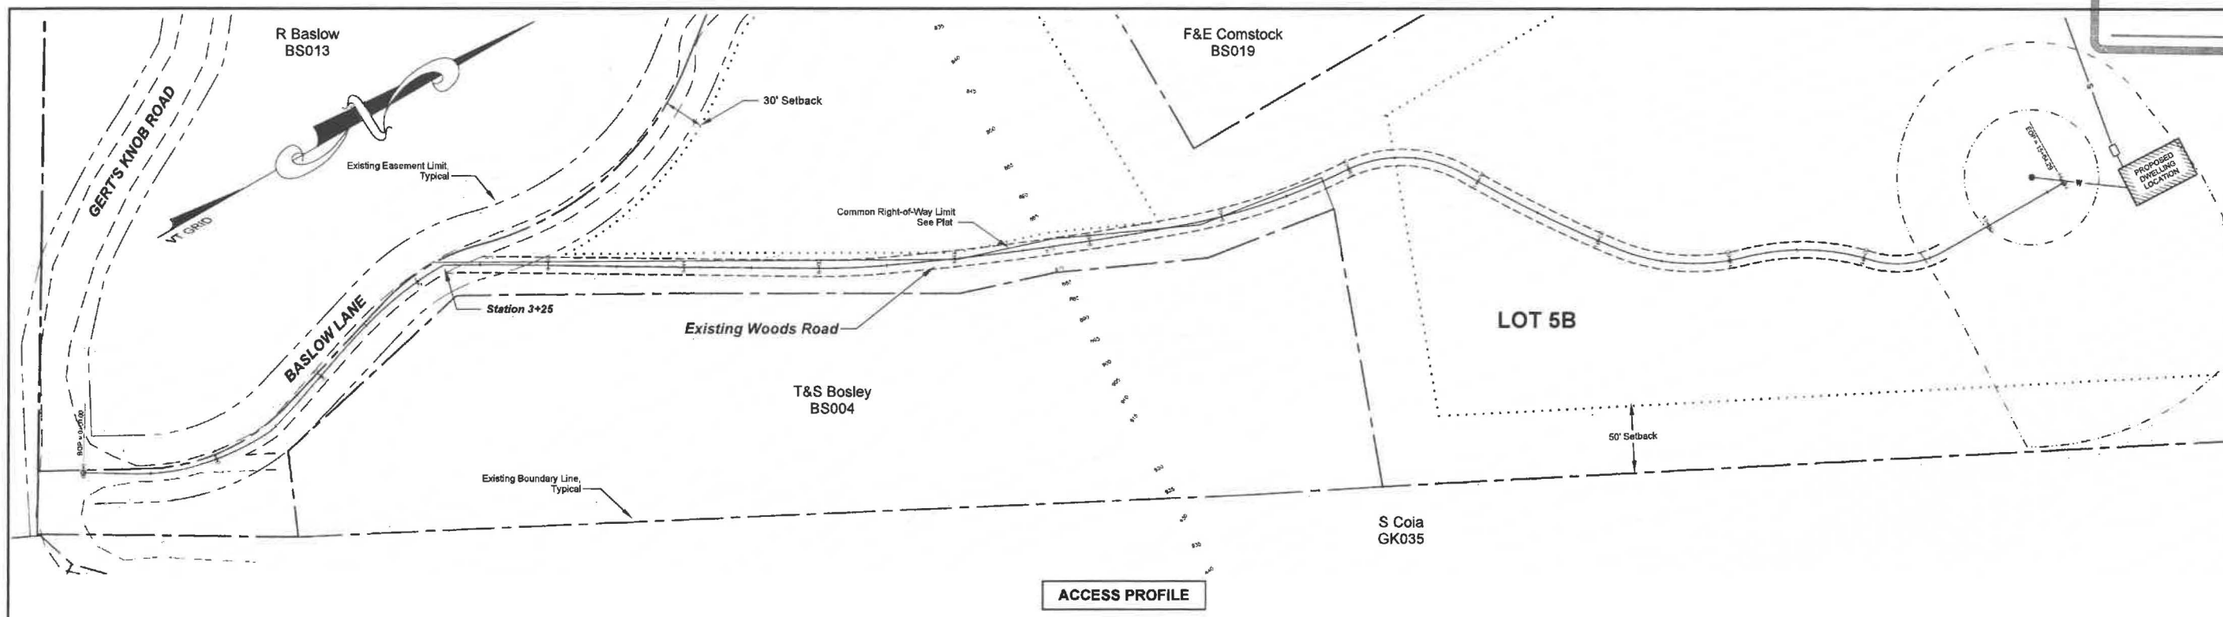

ACCESS PROFILE

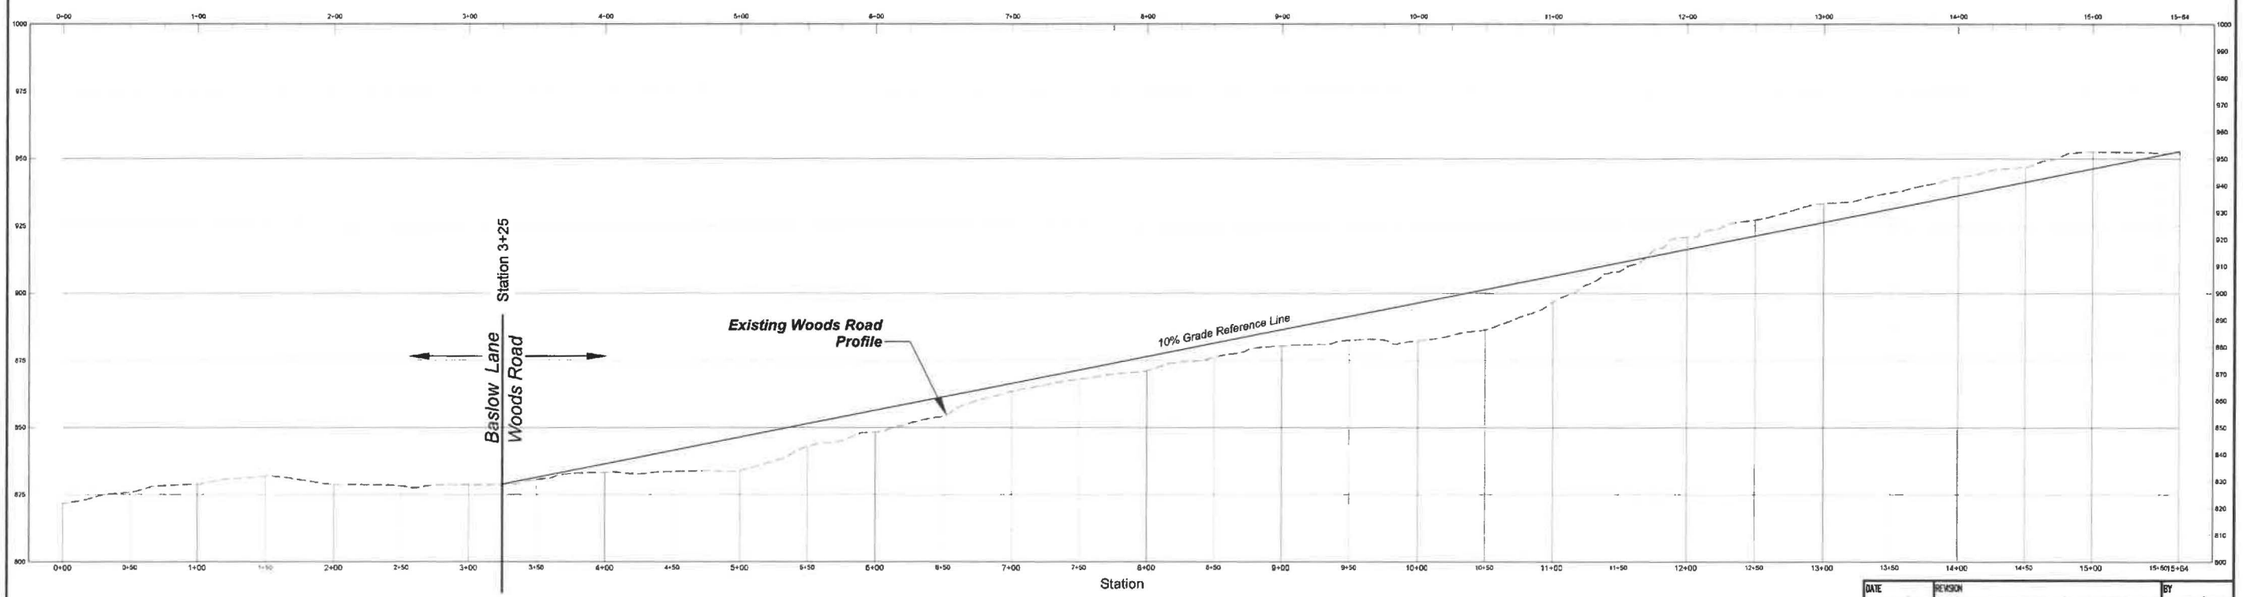

SCALE

HORIZONTAL: 1" = 50'
VERTICAL: 1" = 25'

STATE OF VERMONT
RICHARD F. HAMLIN
No. 5260
REGISTERED PROFESSIONAL ENGINEER

DATE	REVISION	BY

CLIENT: MARTY BASLOW
65 COLONEL PAGE ROAD
ESSEX JUNCTION, VT 05452

PROJECT TITLE: BASLOW SUBDIVISION FOR PARCEL WC037

DRAWING TITLE: **LOT 5B DRIVEWAY PROFILE**

Survey BFD/RAW	
Design MLD	
Drawn MLD	
Checked RFH	
Date 8-26-20	

Donald L. Hamlin Consulting Engineers, Inc.
136 Pearl Street
Essex Junction, Vermont

Scale	1" = 50' H 1" = 25' V
Job	19-245
File	—
Drawing	DP-1