Attachment D

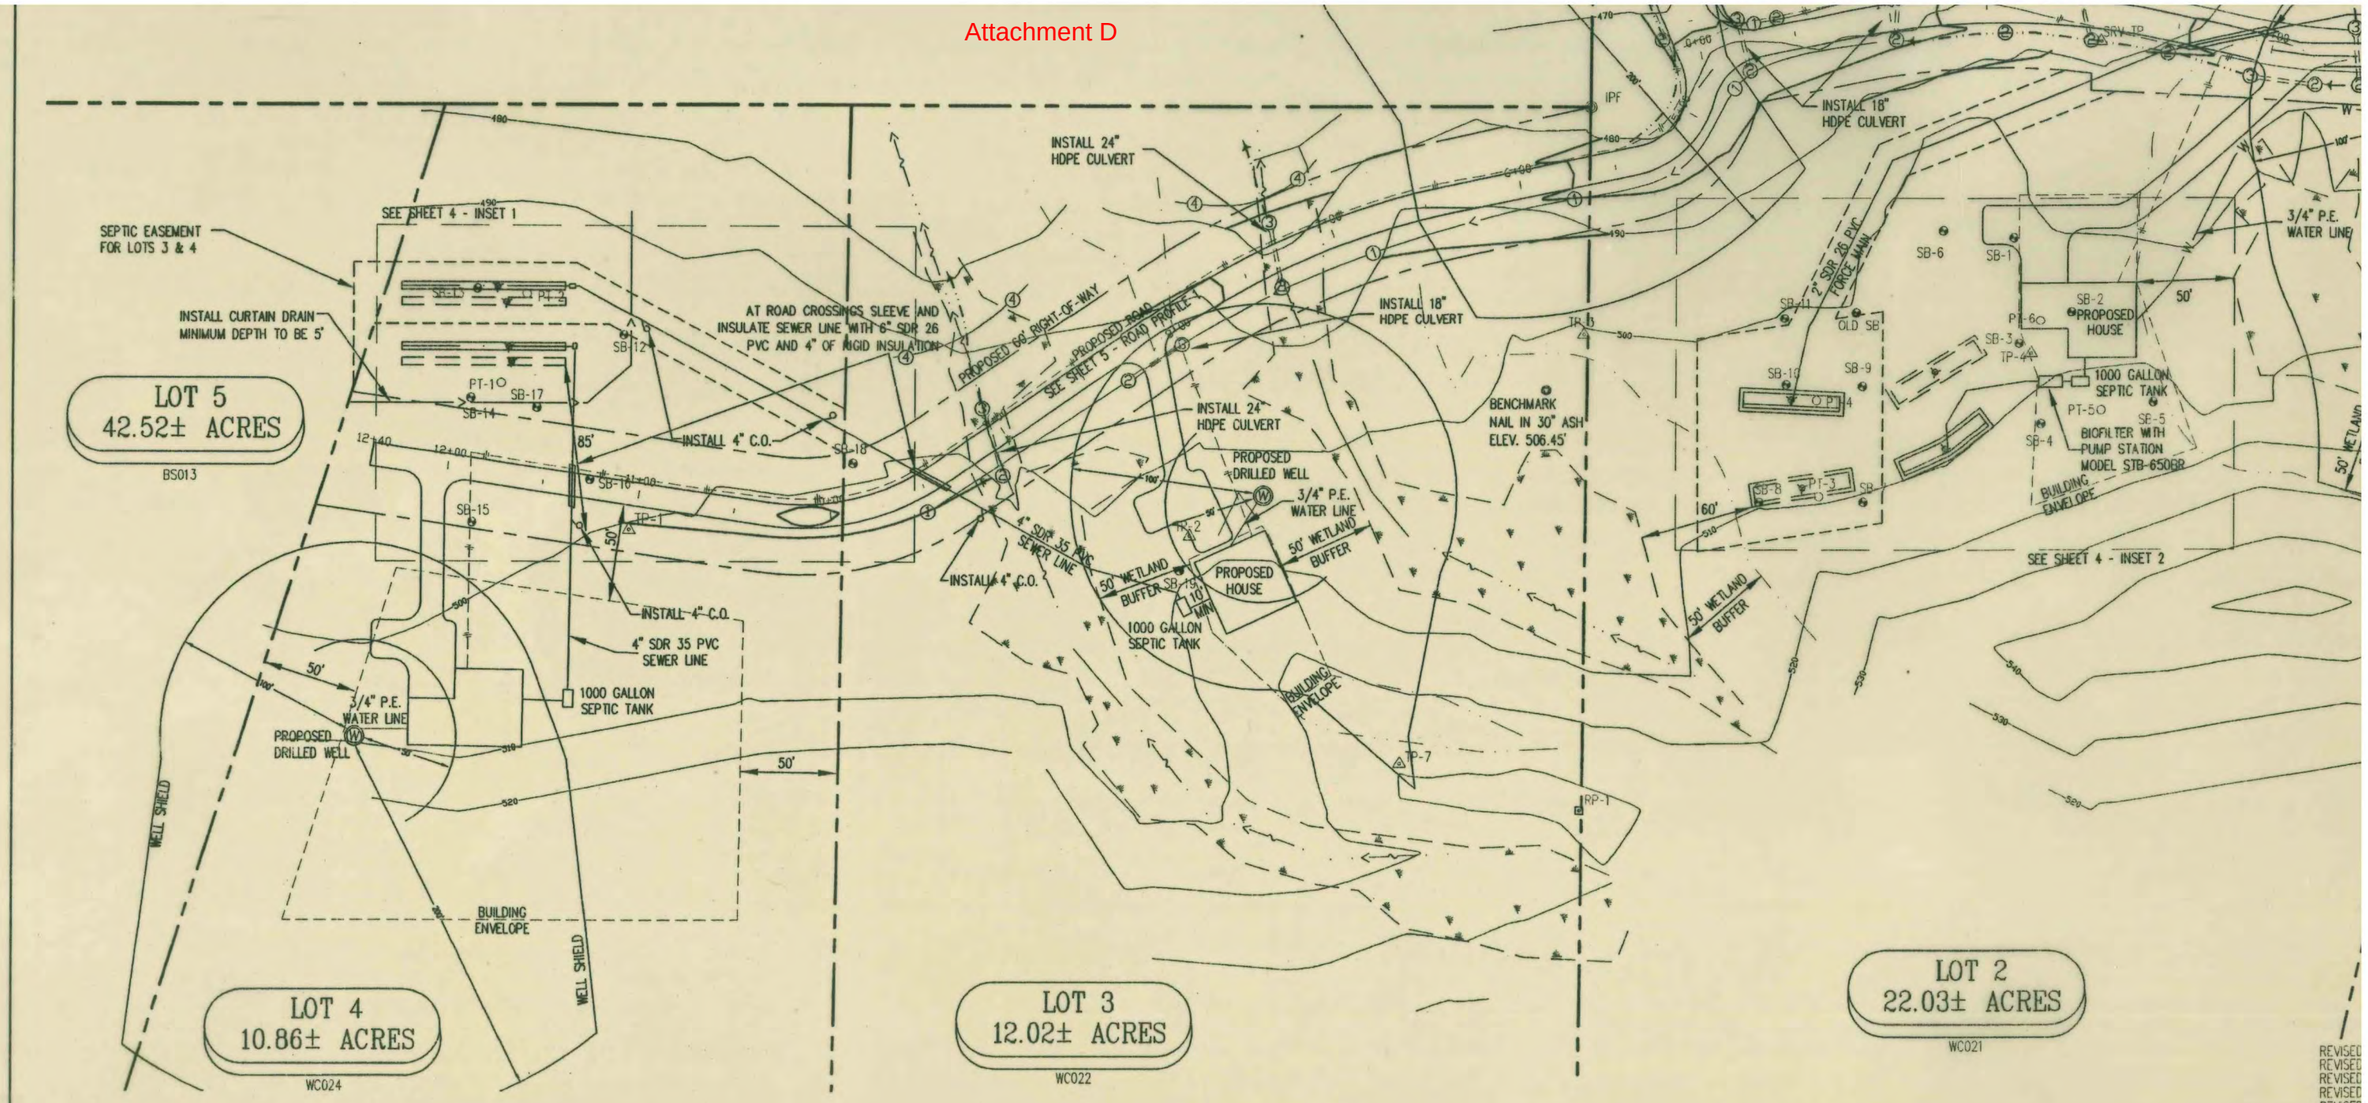

LEGEND

TP-1	Traverse point	W	Water line
SB-1	Test pit	100	10' contours
PT-1	Perc test	100	10' proposed contours
W	Proposed well		Class III Wetland boundary
IPF	Iron pipe found		Wetland buffer
	Benchmark		Property line
	Latitude/Longitude point		Right of way line
C.O.	Clean Out		Septic easement
	Stone erosion check dam	1	Stone lined ditch
	Level spreader	4	Silt fence
PP	Power pole		Underground power - proposed
	Stake		Grass channel
	Culvert		Limited cut zone
	Building envelope		

GRAPHIC SCALE

50 0 25 50 100 200

(IN FEET)
1 inch = 50 ft.

Topography by Total Station
Contour Interval 2'
Assumed Datum

THE CONTRACTOR SHALL REVIEW ALL CONSTRUCTION ACTIVITIES, COMPONENT LOCATIONS, SPECIFICATIONS, AND DETAILS PRIOR TO COMMENCEMENT OF SITE WORK AND SHALL NOTIFY MCCAIN CONSULTING OF ANY ISSUES OR DISCREPANCIES THAT ARISE FROM THAT REVIEW.

THIS IS NOT A SURVEY. THIS PLAN DOES NOT MEET THE REQUIREMENTS OF 27 VSA SEC. 1403 FOR THE FILING OF SURVEY PLATS.

REVISED
REVISED
REVISED
REVISED
REVISED
REVISED
REVISED
REVISED
REVISED
REVISED
REVISED

Y:\Cadd\23000's\23091\dwg\23091de 04-21-09.dwg

of New England Winooski VT her by certifies that
produced by the fixed line photographic process.