EXHIBIT
I

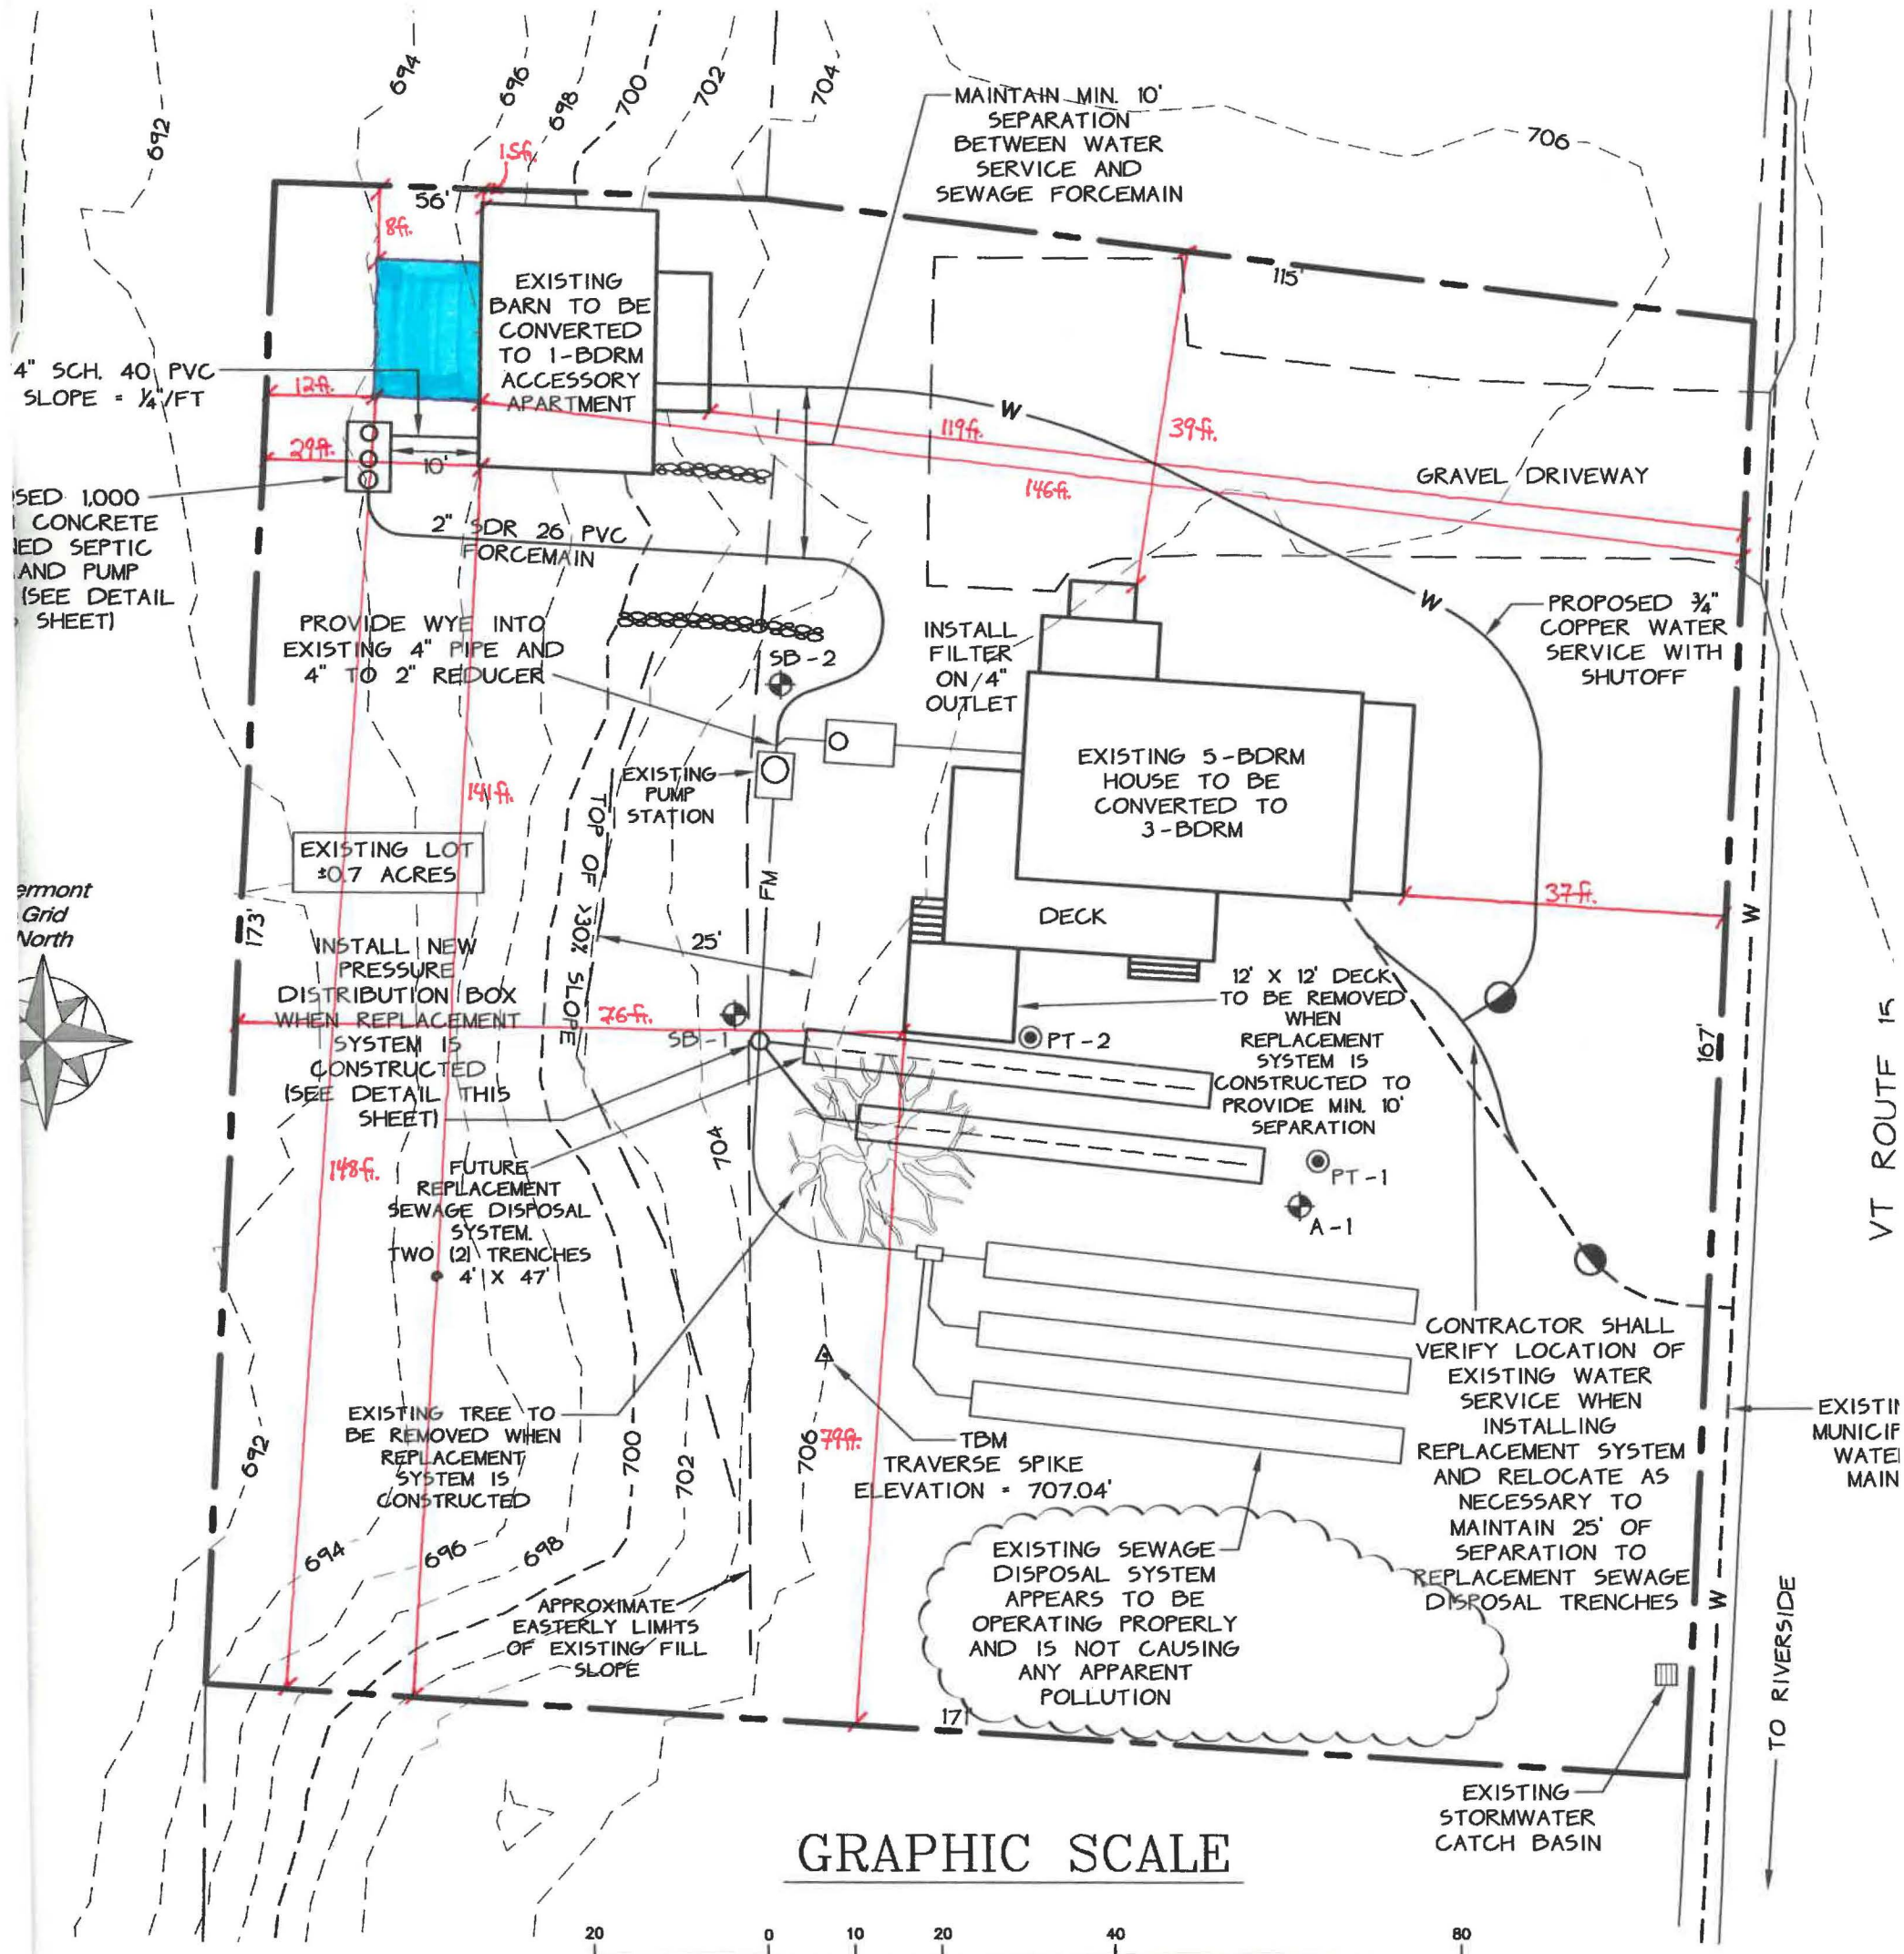

GRAPHIC SCALE

20 0 10 20 40 80

(IN FEET)
1 inch = 20 ft.

UGER LOGS

3/22/05 (SB-1&2)
9/6/18 (AUGER-1)
EXCAVATOR/HAND AUGER
NICHOLAS NOWLAN (SB-1&2)
GRAHAM TIDMAN (AUGER-1)

T BROWN SILTY GRAVEL

LEDGE, NO REDOX

T BROWN SILTY GRAVEL

LEDGE, NO REDOX

WN LOAM
WN FINE SANDY LOAM, 25% STONES 2"-6"
WN FINE SAND
WN/GRAY COARSE SAND, 15% GRAVEL

SUMMARY OF SOIL TESTING

PITS SB-1 & SB-2 PERFORMED BY NICHOLAS NOWLAN ON 3/22/05
POST HOLE / AUGER 1 PERFORMED BY GRAHAM TIDMAN ON 11/6/18

SOIL AUGER NUMBER	EXISTING GROUNDWATER (DEPTH IN INCHES)	REDOXIMORPHIC FEATURES (DEPTH IN INCHES)	EXISTING LEDGE (DEPTH IN INCHES)
SB-1	> 80	> 80	> 80
SB-2	> 72	> 72	> 72
A-1	> 64	> 64	> 64

PERCOLATION TEST RESULTS

TESTS PERFORMED ON 3/22/05 BY NICHOLAS NOWLAN

TEST	TEST DEPTH	PERCOLATION RATE

BACKFILL WITH APPROVED EXCAVATED MATERIAL - THOROUGHLY COMPACTED IN 6" LIFTS

THE SIDES OF TRENCHES 4 FT. OR MORE IN DEPTH ENTERED BY PERSONNEL SHALL BE SHEETED OR SLOPED TO THE ANGLE OF REPOSE

APPROVED ROCK FREE BACKFILL THOROUGHLY COMPACTED IN 6" LIFTS (NO STONES LARGER THAN 1-1/2" DIA.); BACKFILL WITH 3/4" CRUSHED STONE UNDER DRIVES AND ROADS.

NOTE (A) (FO