**EXHIBIT**

I

MAGNETIC

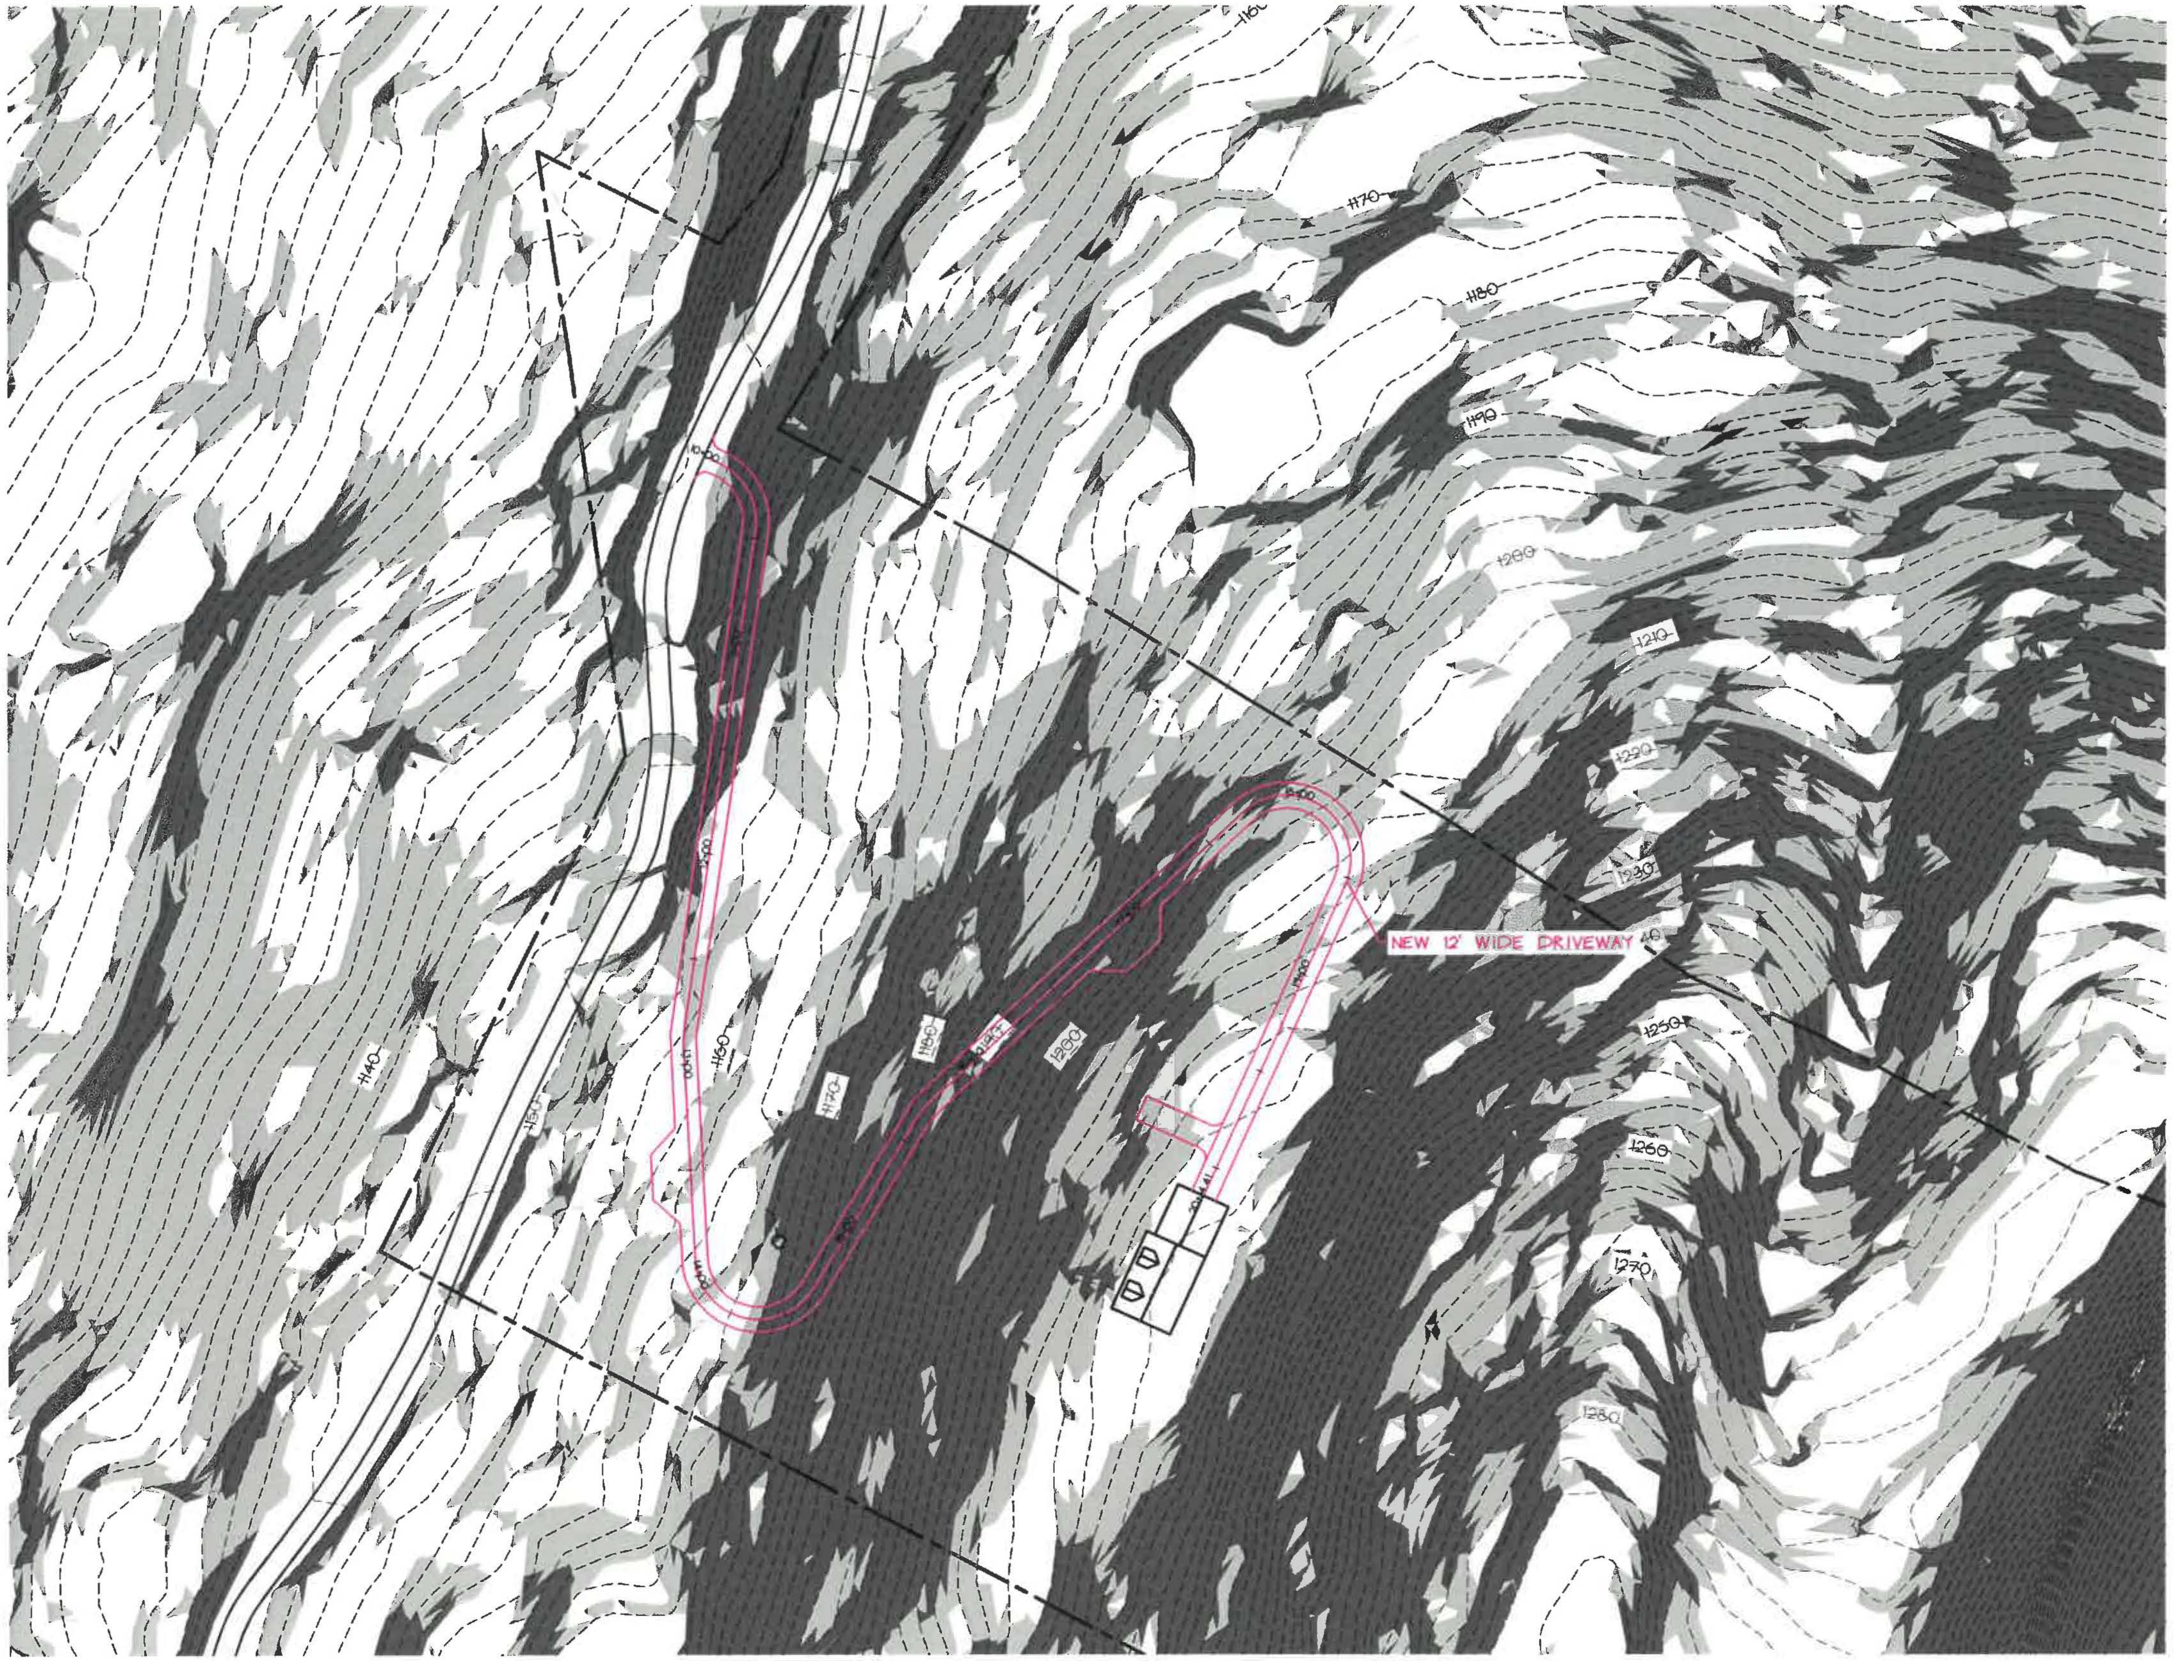


## Legend

| | |
|---|---|
| —— - —— | PROJECT BOUNDARY |
| —— - —— | PROPOSED PROPERTY LINE |
| —— - —— | OTHER PROPERTY LINE |
| — — — — | SETBACK |
| - - - - - - | SIDELINE OF EASEMENT |
| - - - 506 - - - | CONTOUR LINE ( U.S.G.S. DATUM ) |
| —(506)— | PROPOSED FINISH GRADE CONTOUR |
| | EDGE OF WOODED AREA |
| — — S — — | EXISTING SEWERLINE |
| — — W — — | EXISTING WATERLINE |
| — — G — — | EXISTING NATURAL GASLINE |
| | EXISTING/PROPOSED HYDRANT |
| | SOIL TYPE + BOUNDARY |
| | PROPOSED LIGHTS |
| | 15-25% SLOPE |
| | >25% SLOPE |

[ NOTE : PROPOSED UTILITIES ARE SHOWN AS A SOLID LINE ]

GRAPHIC SCALE

40 0 20 40 80 160

( IN FEET )
1 inch = 40 ft

STATE OF VERMONT
PAUL J. O'LEARY JR.
No. 5477
REGISTERED
PROFESSIONAL ENGINEER

| DATE | REVISION | | BY |
|---|---|---|---|
| SURVEY OBCA | ☐ RECORD DRAWING ☐ DISCRETIONARY | 32 Downes Road | DATE 8-27-2018 |
| DESIGN OBCA | ☐ FINAL ■ SKETCH/CONCEPT | Underhill — Vermont | JOB# 2018-50 |
| DRAWN OBCA | O'LEARY-BURKE CIVIL ASSOCIATES, PLC | | FILE 2018-50 |
| CHECKED PJO | 13 CORPORATE DRIVE ESSEX JCT., VT | 40-Scale Existing Slopes | PLAN SHEET # |
| SCALE 1"=40' | | | 5 |