EXHIBIT
J

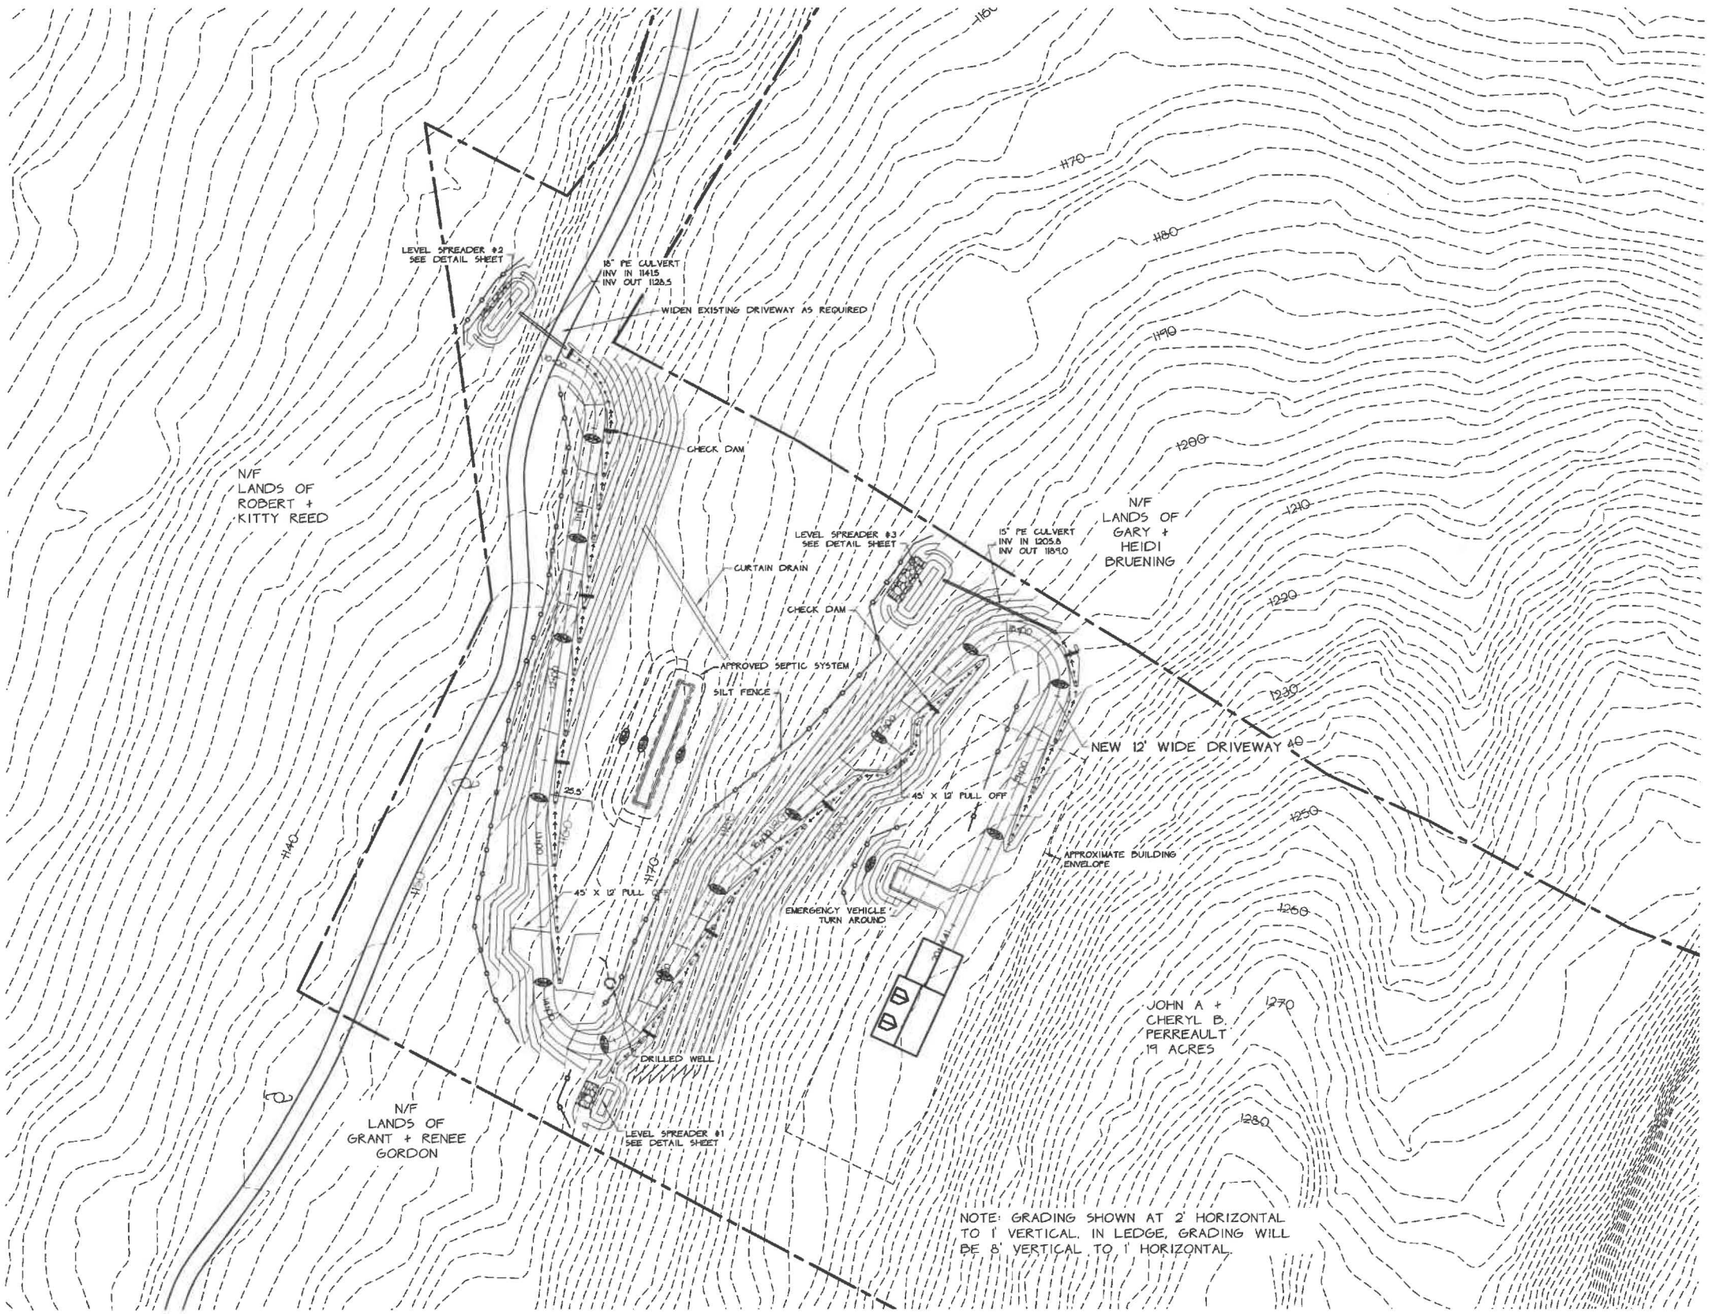

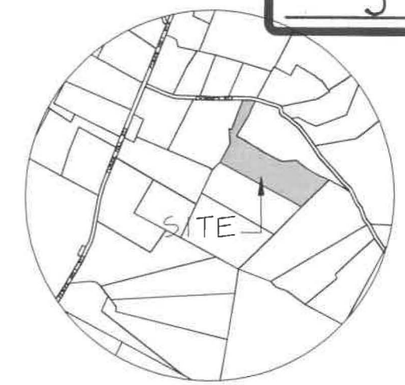

Location Map
Scale: 1" = 1000'

Legend

- PROJECT BOUNDARY
- PROPOSED PROPERTY LINE
- OTHER PROPERTY LINE
- SETBACK
- SIDELINE OF EASEMENT
- CONTOUR LINE (U.S.G.S. DATUM)
- PROPOSED FINISH GRADE CONTOUR
- EDGE OF WOODED AREA
- EXISTING SEWERLINE
- EXISTING WATERLINE
- EXISTING NATURAL GASLINE
- EXISTING/PROPOSED HYDRANT
- SOIL TYPE + BOUNDARY
- PROPOSED LIGHTS
- 15 - 25% SLOPE
- >25% SLOPE

(NOTE : PROPOSED UTILITIES ARE SHOWN AS A SOLID LINE)

GRAPHIC SCALE
40 0 20 40 80 160
(IN FEET)
1 inch = 40 ft

PAUL J. O'LEARY JR. No. 5477 REGISTERED PROFESSIONAL ENGINEER

DATE	REVISION		BY
SURVEY OBCA	☐ RECORD DRAWING ☐ FINAL ☐ DISCRETIONARY ■ SKETCH/CONCEPT	32 Downes Road	DATE 8-27-2018
DESIGN OBCA	O'LEARY-BURKE CIVIL ASSOCIATES, PLC	Underhill — Vermont	JOB# 2018-50
DRAWN OBCA	13 CORPORATE DRIVE ESSEX JCT., VT PHONE: 878-6990 FAX: 878-6989 E-MAIL: obca@olearyburke.com	40-Scale Driveway Plan	FILE 2018-50
CHECKED PJO			PLAN SHEET # 1
SCALE 1"=40'			