EXHIBIT
J

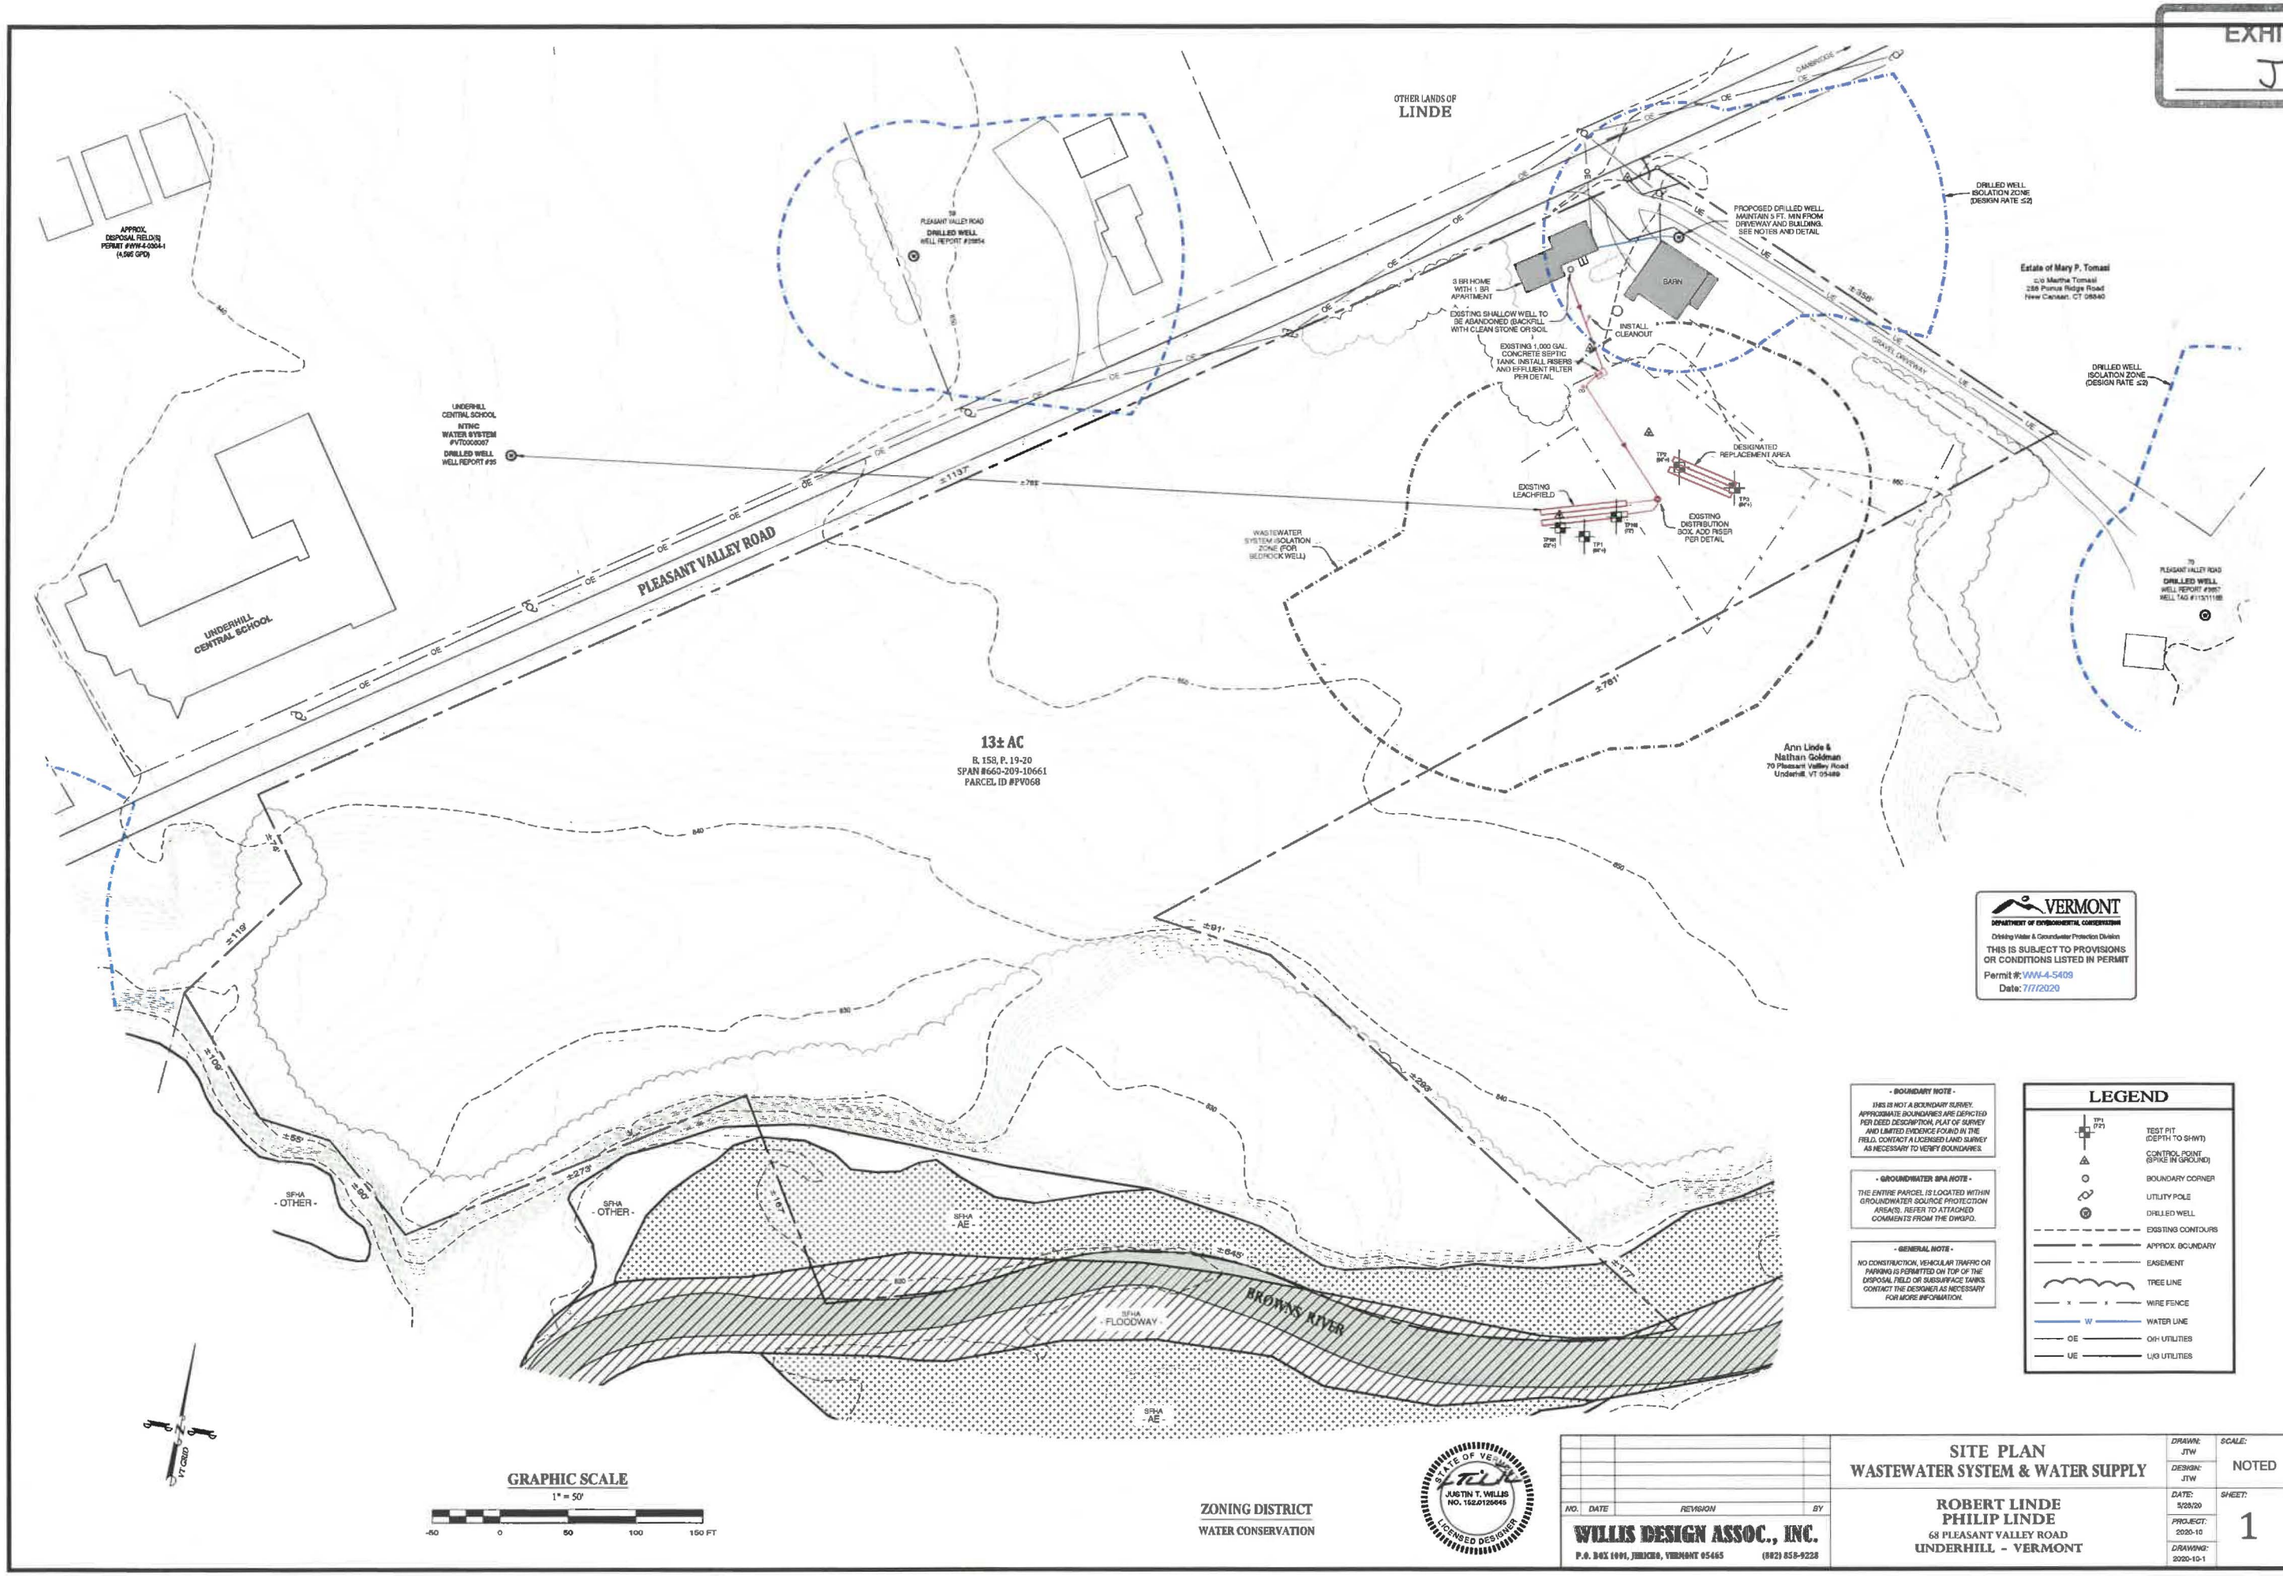

VERMONT
DEPARTMENT OF ENVIRONMENTAL CONSERVATION
Drinking Water & Groundwater Protection Division
THIS IS SUBJECT TO PROVISIONS OR CONDITIONS LISTED IN PERMIT
Permit #: WW-4-5409
Date: 7/7/2020

- BOUNDARY NOTE -
THIS IS NOT A BOUNDARY SURVEY. APPROXIMATE BOUNDARIES ARE DEPICTED PER DEED DESCRIPTION, PLAT OF SURVEY AND LIMITED EVIDENCE FOUND IN THE FIELD. CONTACT A LICENSED LAND SURVEY AS NECESSARY TO VERIFY BOUNDARIES.

- GROUNDWATER SPA NOTE -
THE ENTIRE PARCEL IS LOCATED WITHIN GROUNDWATER SOURCE PROTECTION AREA(S). REFER TO ATTACHED COMMENTS FROM THE DWGPD.

- GENERAL NOTE -
NO CONSTRUCTION, VEHICULAR TRAFFIC OR PARKING IS PERMITTED ON TOP OF THE DISPOSAL FIELD OR SUBSURFACE TANKS. CONTACT THE DESIGNER AS NECESSARY FOR MORE INFORMATION.

LEGEND

TP1 (7.2')	TEST PIT (DEPTH TO SHWT)
	CONTROL POINT (SPIKE IN GROUND)
	BOUNDARY CORNER
	UTILITY POLE
	DRILLED WELL
	EXISTING CONTOURS
	APPROX. BOUNDARY
	EASEMENT
	TREE LINE
x	WIRE FENCE
W	WATER LINE
OE	O/H UTILITIES
UE	U/G UTILITIES

NO.	DATE	REVISION	BY

WILLIS DESIGN ASSOC., INC.
P.O. BOX 1001, JERICHO, VERMONT 05465 (802) 858-9228

SITE PLAN
WASTEWATER SYSTEM & WATER SUPPLY

ROBERT LINDE
PHILIP LINDE
68 PLEASANT VALLEY ROAD
UNDERHILL - VERMONT

DRAWN: JTW	SCALE: NOTED
DESIGN: JTW	
DATE: 5/28/20	SHEET: 1
PROJECT: 2020-10	
DRAWING: 2020-10-1	

©2020 WILLIS DESIGN ASSOC., INC.