EXHIBIT K

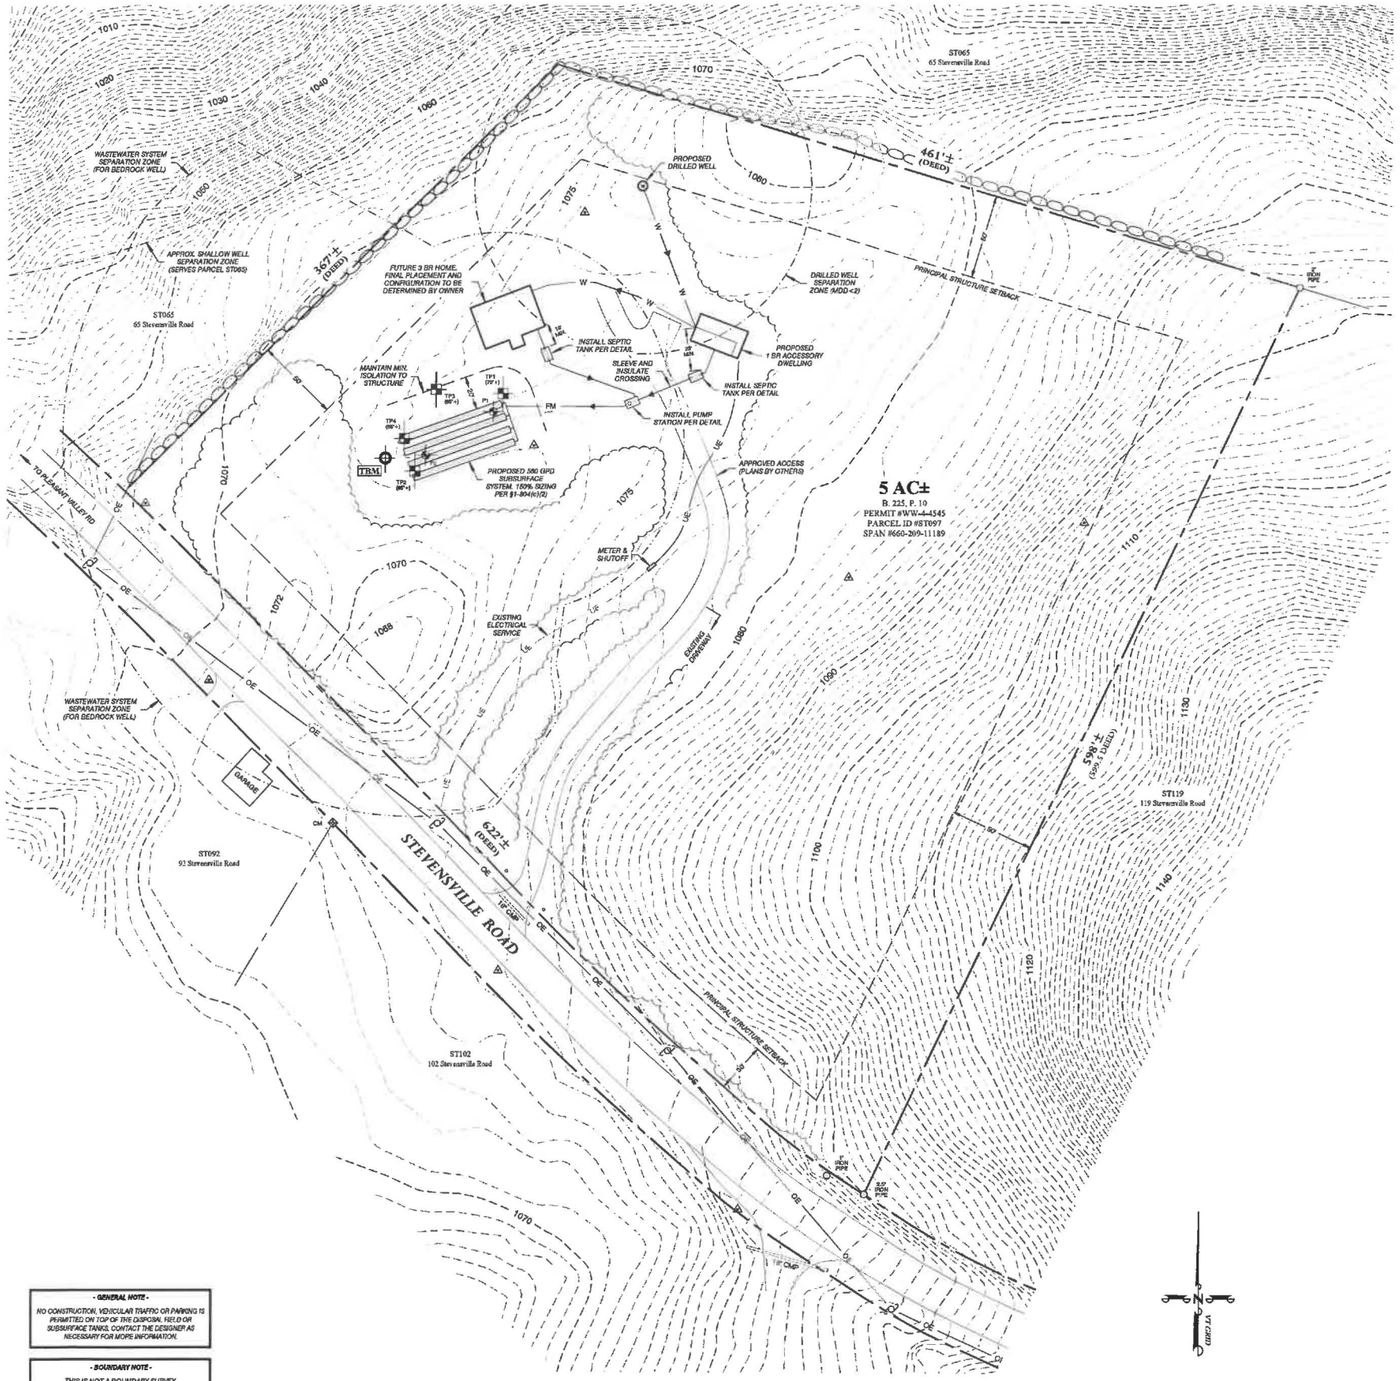

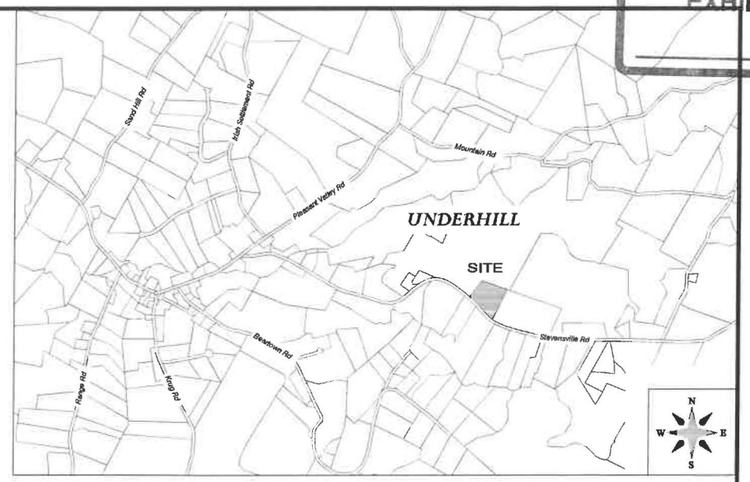

LOCATION MAP
1" = 1200±

- GENERAL NOTE -
NO CONSTRUCTION, VEHICULAR TRAFFIC OR PARKING IS PERMITTED ON TOP OF THE DISPOSAL FIELD OR SUBSURFACE TANKS. CONTACT THE DESIGNER AS NECESSARY FOR MORE INFORMATION.

- BOUNDARY NOTE -
THIS IS NOT A BOUNDARY SURVEY. APPROXIMATE BOUNDARIES ARE DEPICTED PER DEED DESCRIPTION, TAX MAP, PLAT OF RECORD AND LIMITED EVIDENCE FOUND IN THE FIELD. CONTACT A LICENSED LAND SURVEYOR AS NECESSARY.

SUBJECT LOT IS PRE-EXISTING ACCORDING TO A LEGAL OPINION OBTAINED BY THE OWNER.

TBM
TEMPORARY BENCHMARK
- NAVD 88 -
NAIL IN BASE 18" BIRCH
ELEVATION = 1074.5

CALL DIG SAFE
PRIOR TO ANY EXCAVATION
DIAL "811" (OR 1-888-DIG-SAFE)

VERMONT
DEPARTMENT OF ENVIRONMENTAL CONSERVATION
Drinking Water & Groundwater Protection Division
THIS IS SUBJECT TO PROVISIONS OR CONDITIONS LISTED IN PERMIT
Permit #: WW-4-4545-1
Date: 10/09/2017

- ZONING DISTRICT -
WATER CONSERVATION

GRAPHIC SCALE
1" = 40'
0 40 80 120 160 FT

LEGEND
- TP1 (70") — TEST PIT (DEPTH TO ESHWT)
- P1 — PERCOLATION TEST
- CONTROL POINT (SPIKE IN GROUND)
- REBAR OR IRON PIPE LOCATED
- CM — CONCRETE MONUMENT
- UTILITY POLE
- DRILLED WELL
- EXISTING CONTOURS
- APPROX. BOUNDARY
- TREE LINE
- W — WATER LINE
- OE — O/H ELECTRIC
- UE — U/G ELECTRIC

STATE OF VERMONT
JUSTIN T. WILLIS
NO. 344-B
LICENSED DESIGNER

NO.	DATE	REVISION	BY

WILLIS DESIGN ASSOC., INC.
P.O. BOX 1001, JERICHO, VERMONT 05465 (802) 858-9228

SITE PLAN
WASTEWATER SYSTEM & WATER SUPPLY

JONATHAN & HEATHER FULLER
97 STEVENSVILLE ROAD
UNDERHILL - VERMONT

DRAWN: JTW	SCALE: NOTED
DESIGN: JTW	
DATE: 9/19/17	SHEET: S1
PROJECT: 15-021	
DRAWING: 15021-2	

©2017 WILLIS DESIGN ASSOC., INC.