EXHIBIT K

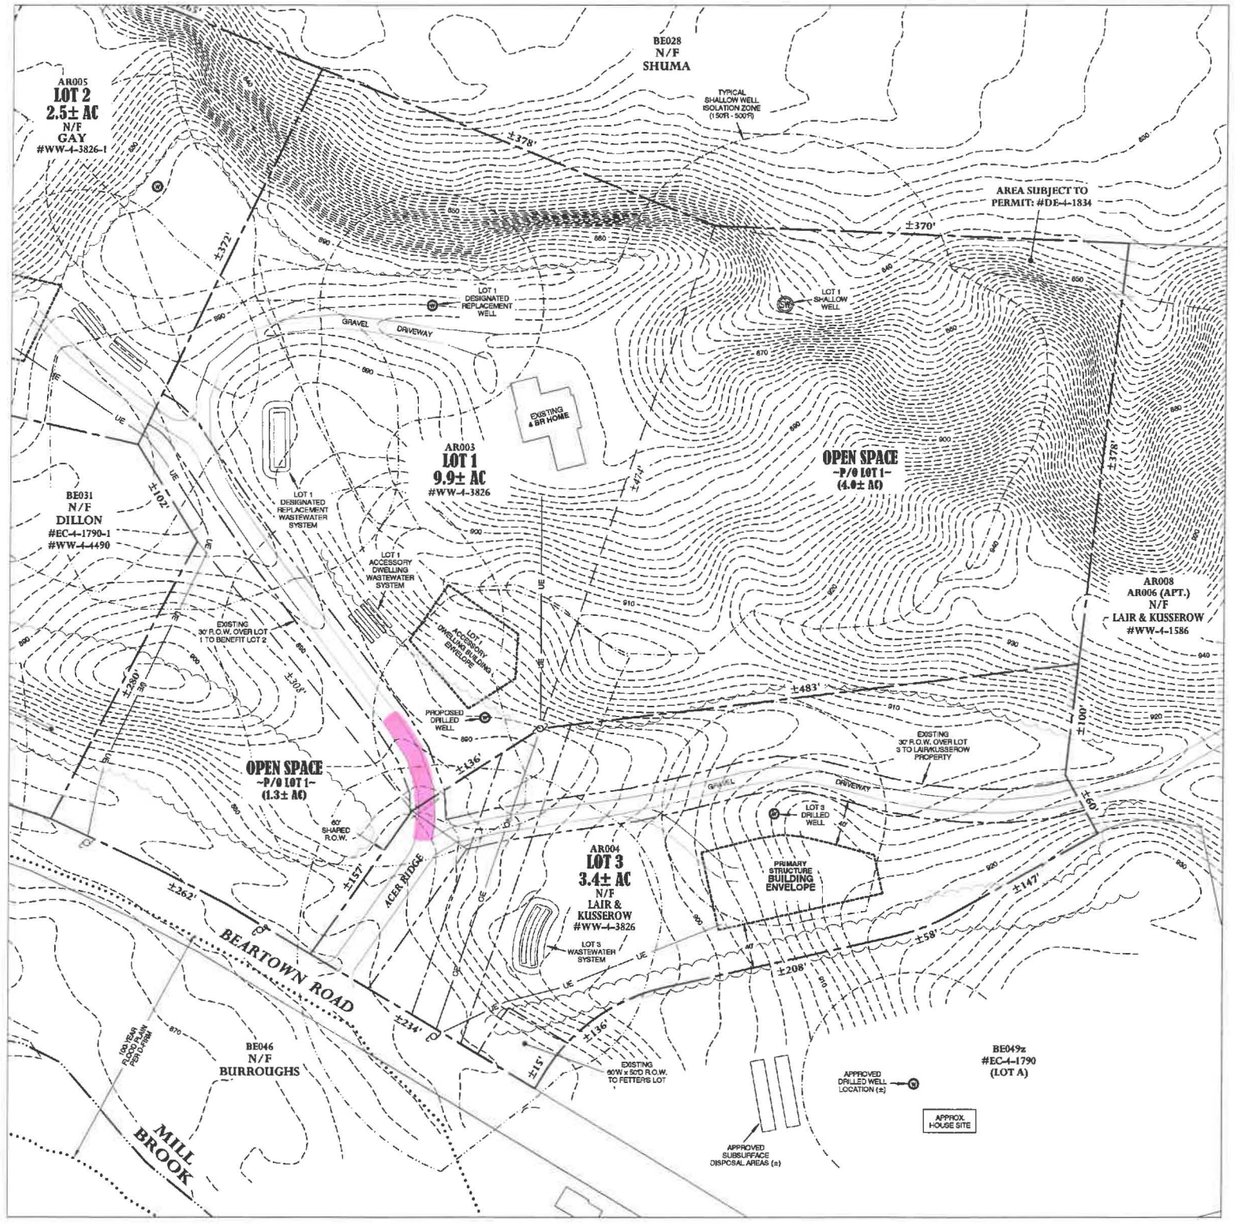

OVERALL
SITE PLAN
1" = 60'
0 60 120 180 240 FT

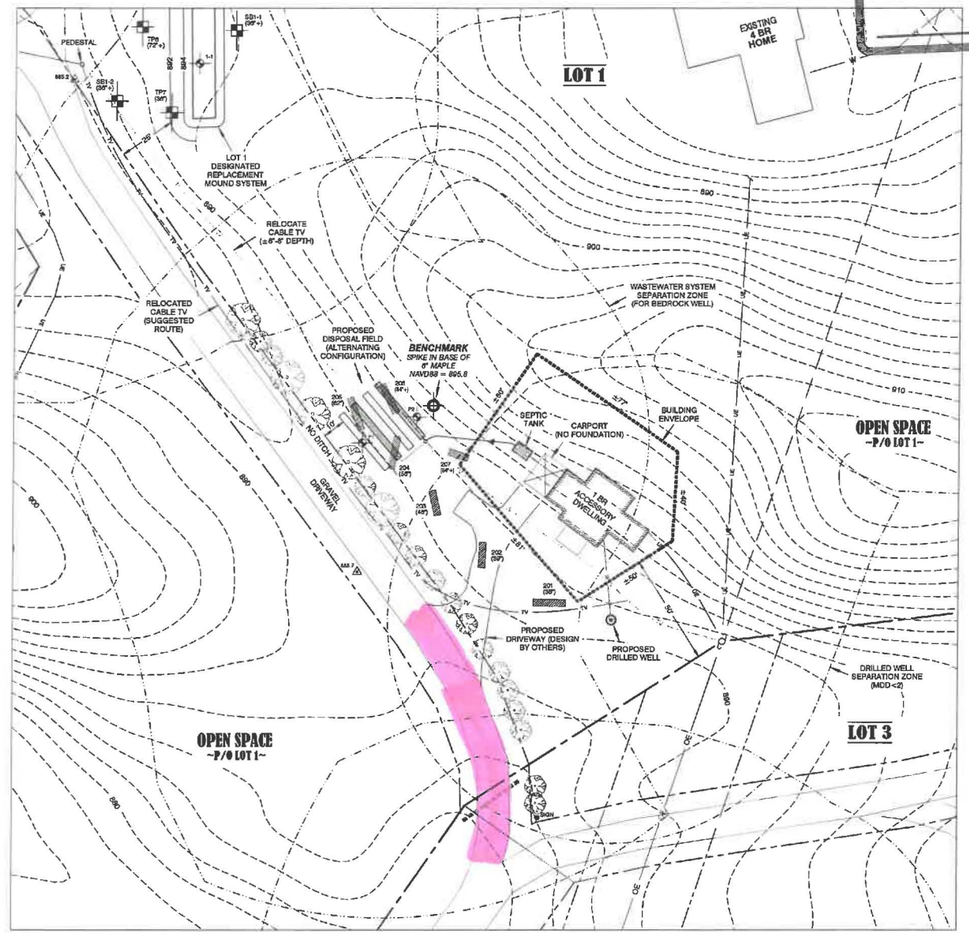

PARTIAL
SITE PLAN
1" = 30'
0 30 60 90 120 FT

EROSION PREVENTION AND SEDIMENT CONTROL NOTE

THE OWNER AND EXCAVATION CONTRACTOR SHALL FOLLOW THE VERMONT DEPT. OF ENVIRONMENTAL CONSERVATION *"LOW RISK SITE HANDBOOK FOR EROSION PREVENTION AND SEDIMENT CONTROL"*.

- LOT INFORMATION -

LOT NO.	1
ACREAGE	9.9± AC
RECORDED	B. 211, P. 140-142
EXISTING PERMIT	WW-4-3826
PARCEL ID	AR003
SPAN	650-200-10018

ZONING DISTRICT
WATER CONSERVATION

VERMONT
DEPARTMENT OF ENVIRONMENTAL CONSERVATION
Drinking Water & Groundwater Protection Division
THIS IS SUBJECT TO PROVISIONS OR CONDITIONS LISTED IN PERMIT
Permit #: WW-4-3826-2
Date: 9/22/2017

LEGEND

- TEST PIT W/OUTLINE (DEPTH TO ESHWT)
- PERCOLATION TEST
- CONTROL POINT (SPIKE IN GROUND)
- BOUNDARY CORNER (OR CALCULATED POINT)
- UTILITY POLE
- DRILLED WELL
- SHALLOW WELL
- EXISTING CONTOURS
- APPROX. BOUNDARY
- EASEMENT
- BUILDING ENVELOPE
- WELL ISOLATION ZONE
- WASTEWATER SYSTEM ISOLATION ZONE
- TREE LINE
- STREAM
- W — WATER LINE
- OE — O/H UTILITIES
- UE — U/G UTILITIES

Area Under Review

STATE OF VERMONT
JUSTIN T. WILLIS
NO. 344-B
LICENSED DESIGNER

NO.	DATE	REVISION	BY

WILLIS DESIGN ASSOC., INC.
P.O. BOX 1001, JERICHO, VERMONT 05465 (802) 858-9228

SITE PLAN
PROPOSED ACCESSORY DWELLING

MICHAEL F. & ELIZA R.
KRAMER
3 ACER RIDGE
UNDERHILL - VERMONT

DRAWN: JTW	SCALE: NOTED
DESIGN: JTW	
DATE: 8/23/17	SHEET: S1
PROJECT: 16-035	
DRAWING: 16035-1	

©2017 WILLIS DESIGN ASSOC., INC.