EXHIBIT K

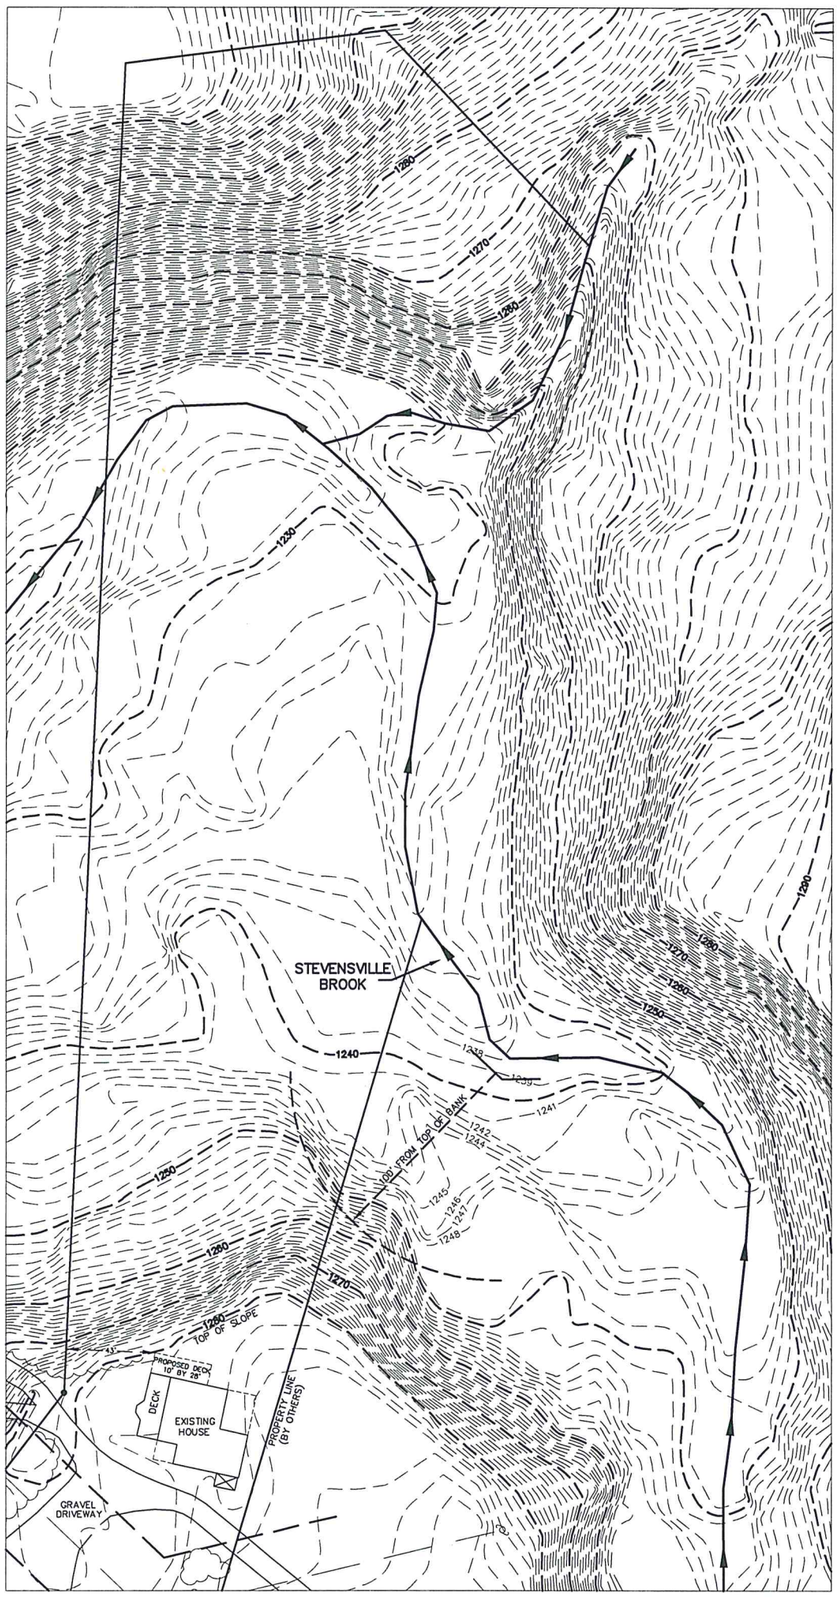

GRID NORTH

SITE PLAN PREPARED FOR JON HOWARD
219 STEVENSVILLE ROAD
UNDERHILL VERMONT
BY BRAD HOLDEN, L.S.
APRIL 10, 2018

SCALE : 1 INCH = 60 FEET

60 0 30 60 120 240