EXHIBIT
M

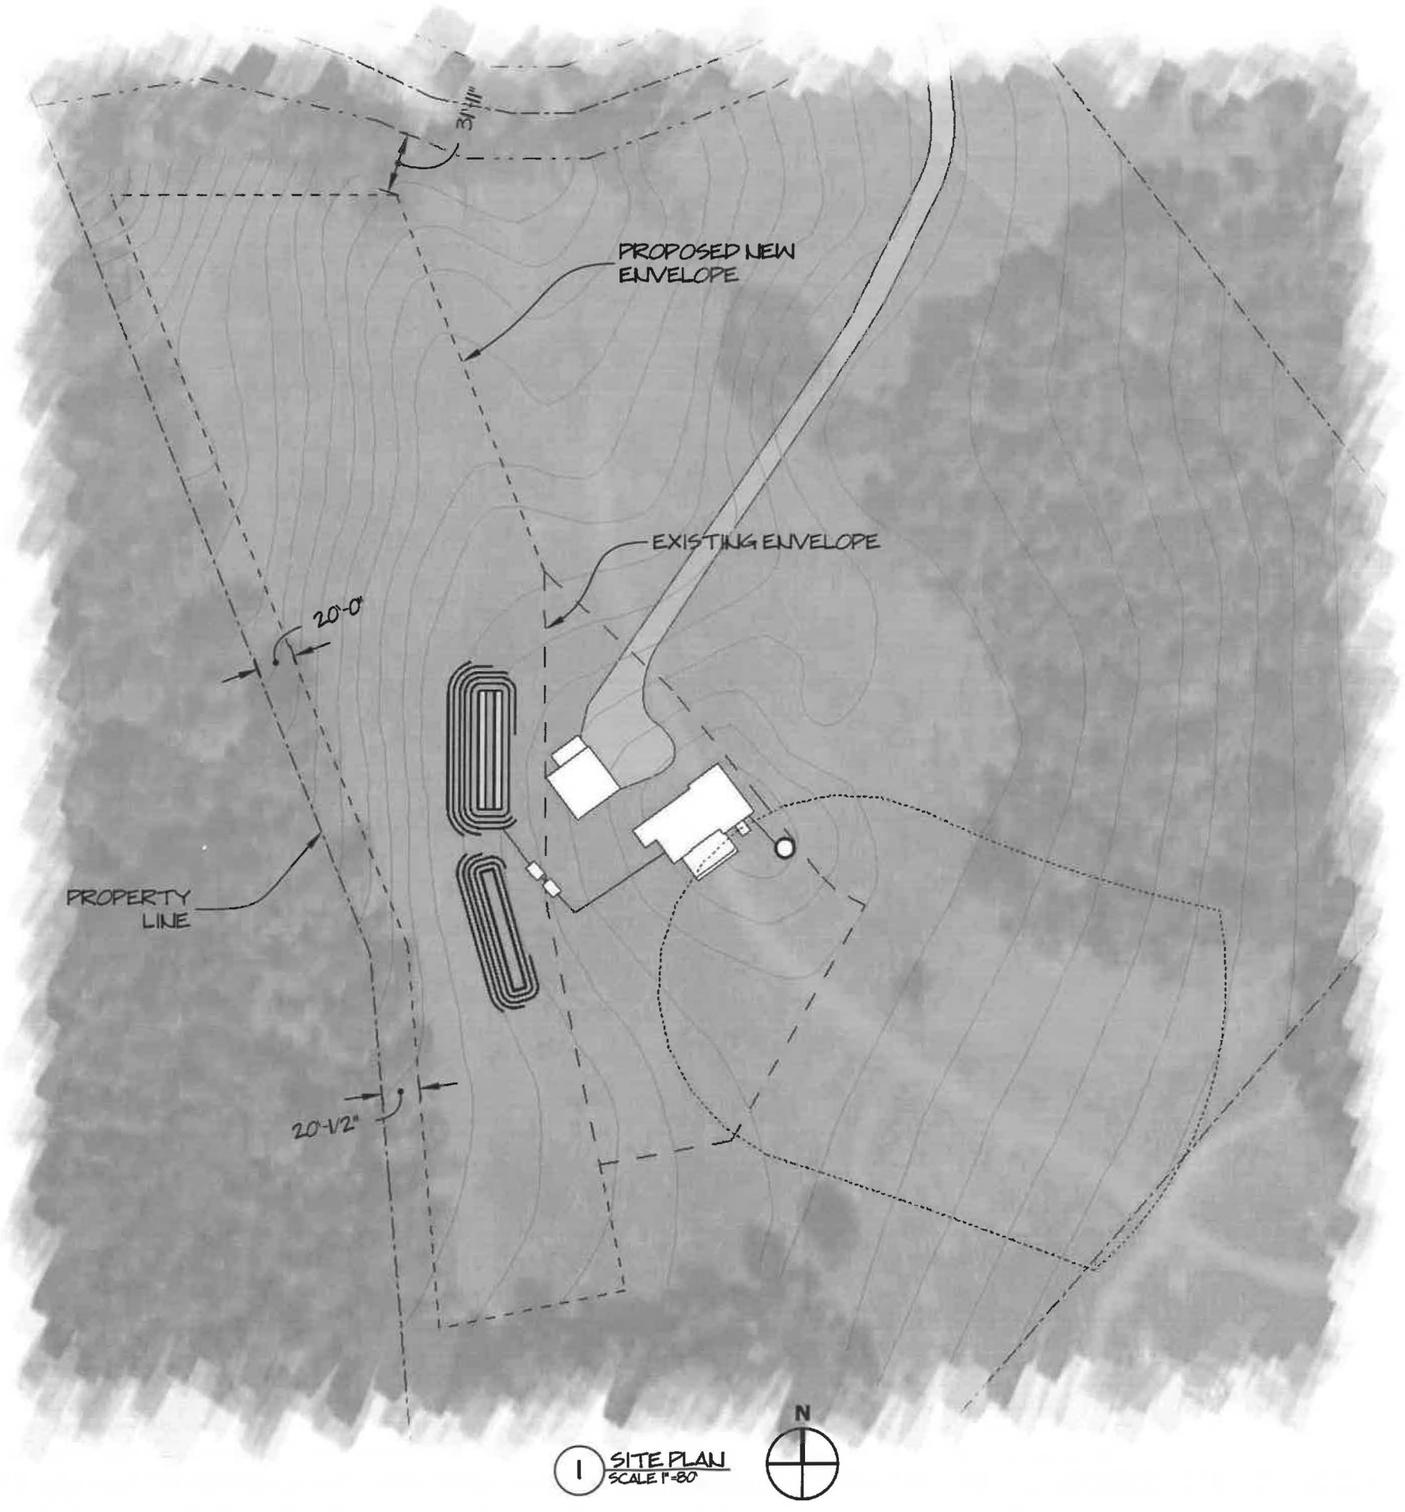

1 SITE PLAN
SCALE 1"=80'