EXHIBIT

M

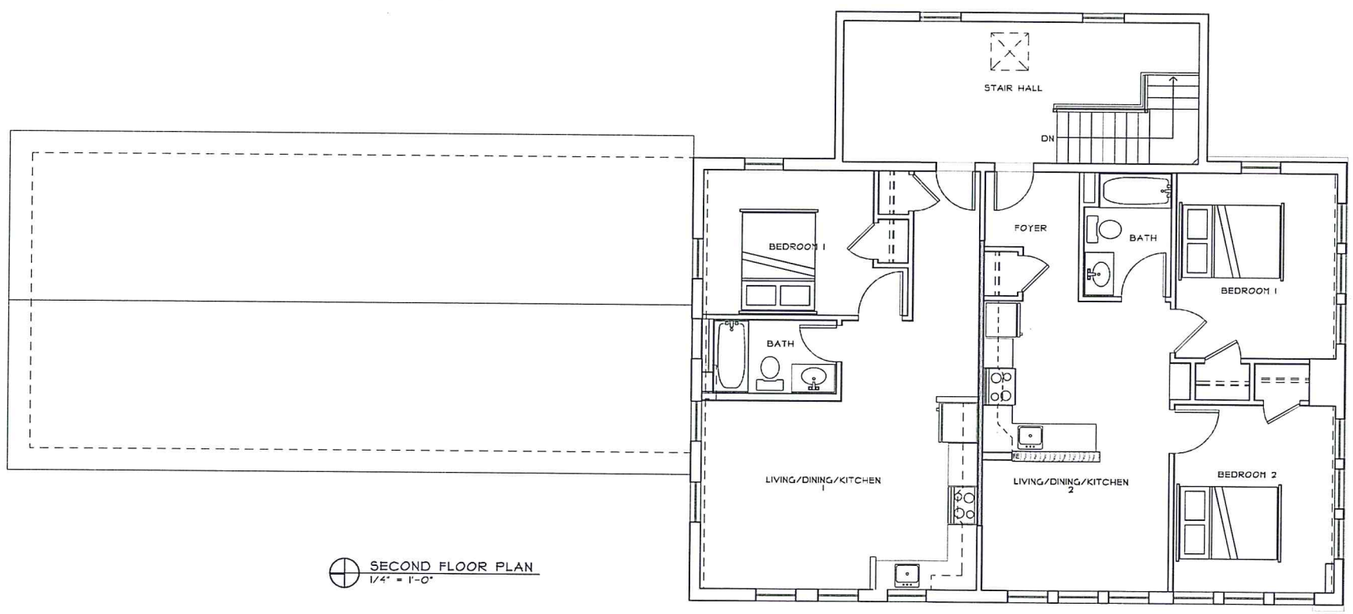

SECOND FLOOR PLAN
1/4" = 1'-0"

9/14/2016 A1.0 PROPOSED FLOOR PLANS 9 13 16

ARNOLD & SCANGAS
ARCHITECTS
802.655.1061
29 Ethan Allen Avenue
Colchester, Vermont 05446

PROGRESS
PRINT
9/14/2016
NOT FOR
CONSTRUCTION

UNDERHILL
ACADEMY
UNDERHILL, VT

DRAWING TITLE:
SECOND
FLOOR PLAN

DRAWN BY: JC
DATE: 9.13.2016
SCALE: 1/4" = 1'-0"
DRAWING NO:

A1.2A

PROJECT NO:

© ARNOLD & SCANGAS ARCHITECTS 2016