EXHIBIT
M

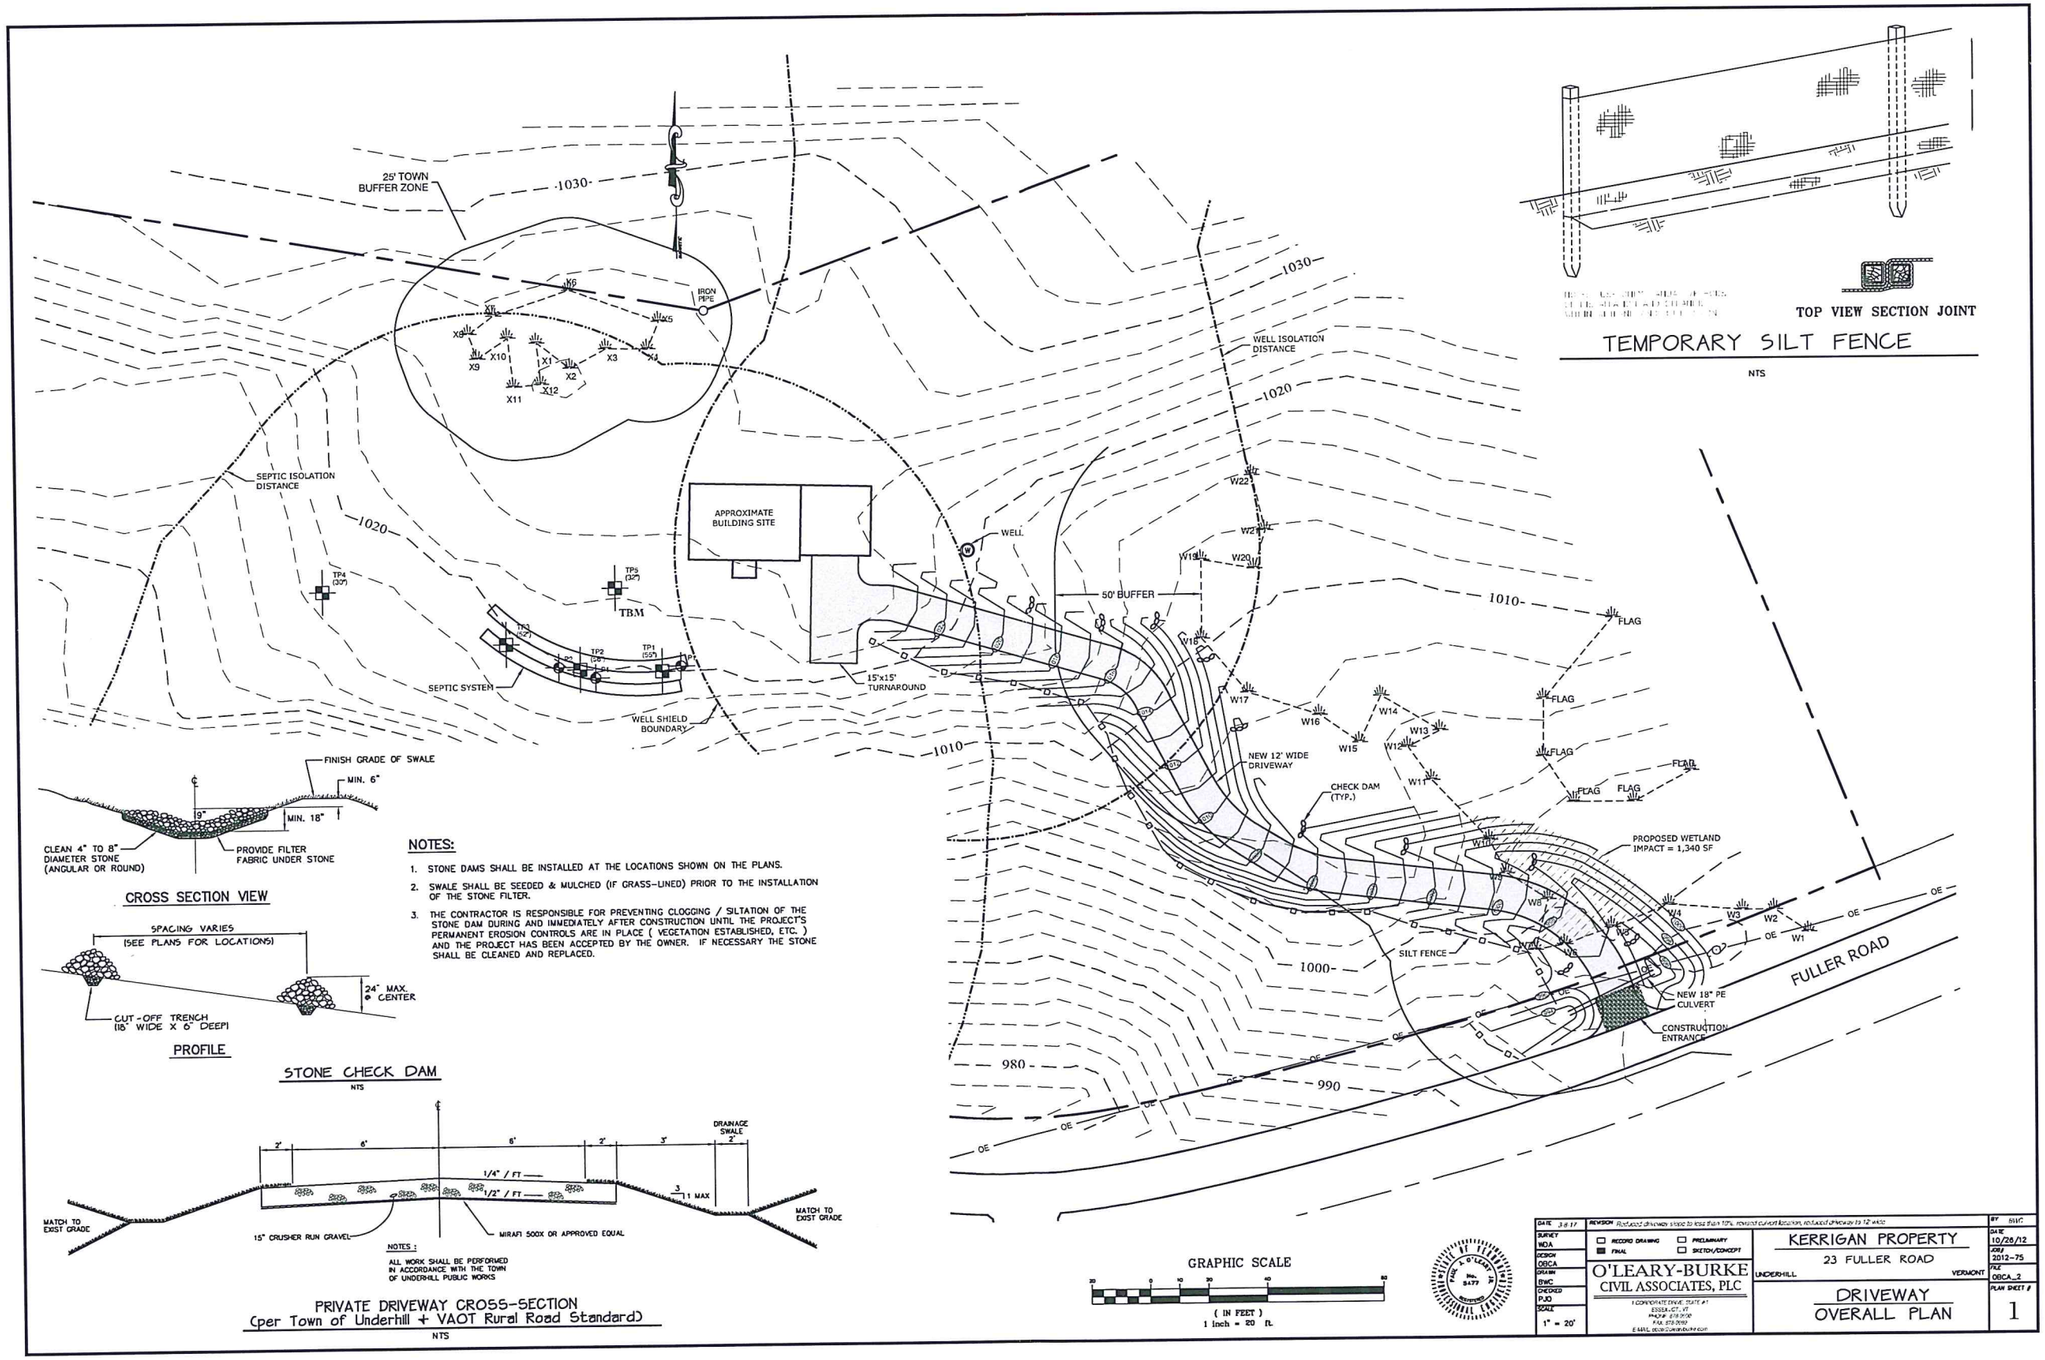

NOTES:

1. STONE DAMS SHALL BE INSTALLED AT THE LOCATIONS SHOWN ON THE PLANS.
2. SWALE SHALL BE SEEDED & MULCHED (IF GRASS-LINED) PRIOR TO THE INSTALLATION OF THE STONE FILTER.
3. THE CONTRACTOR IS RESPONSIBLE FOR PREVENTING CLOGGING / SILTATION OF THE STONE DAM DURING AND IMMEDIATELY AFTER CONSTRUCTION UNTIL THE PROJECT'S PERMANENT EROSION CONTROLS ARE IN PLACE (VEGETATION ESTABLISHED, ETC.) AND THE PROJECT HAS BEEN ACCEPTED BY THE OWNER. IF NECESSARY THE STONE SHALL BE CLEANED AND REPLACED.