EXHIBIT
M

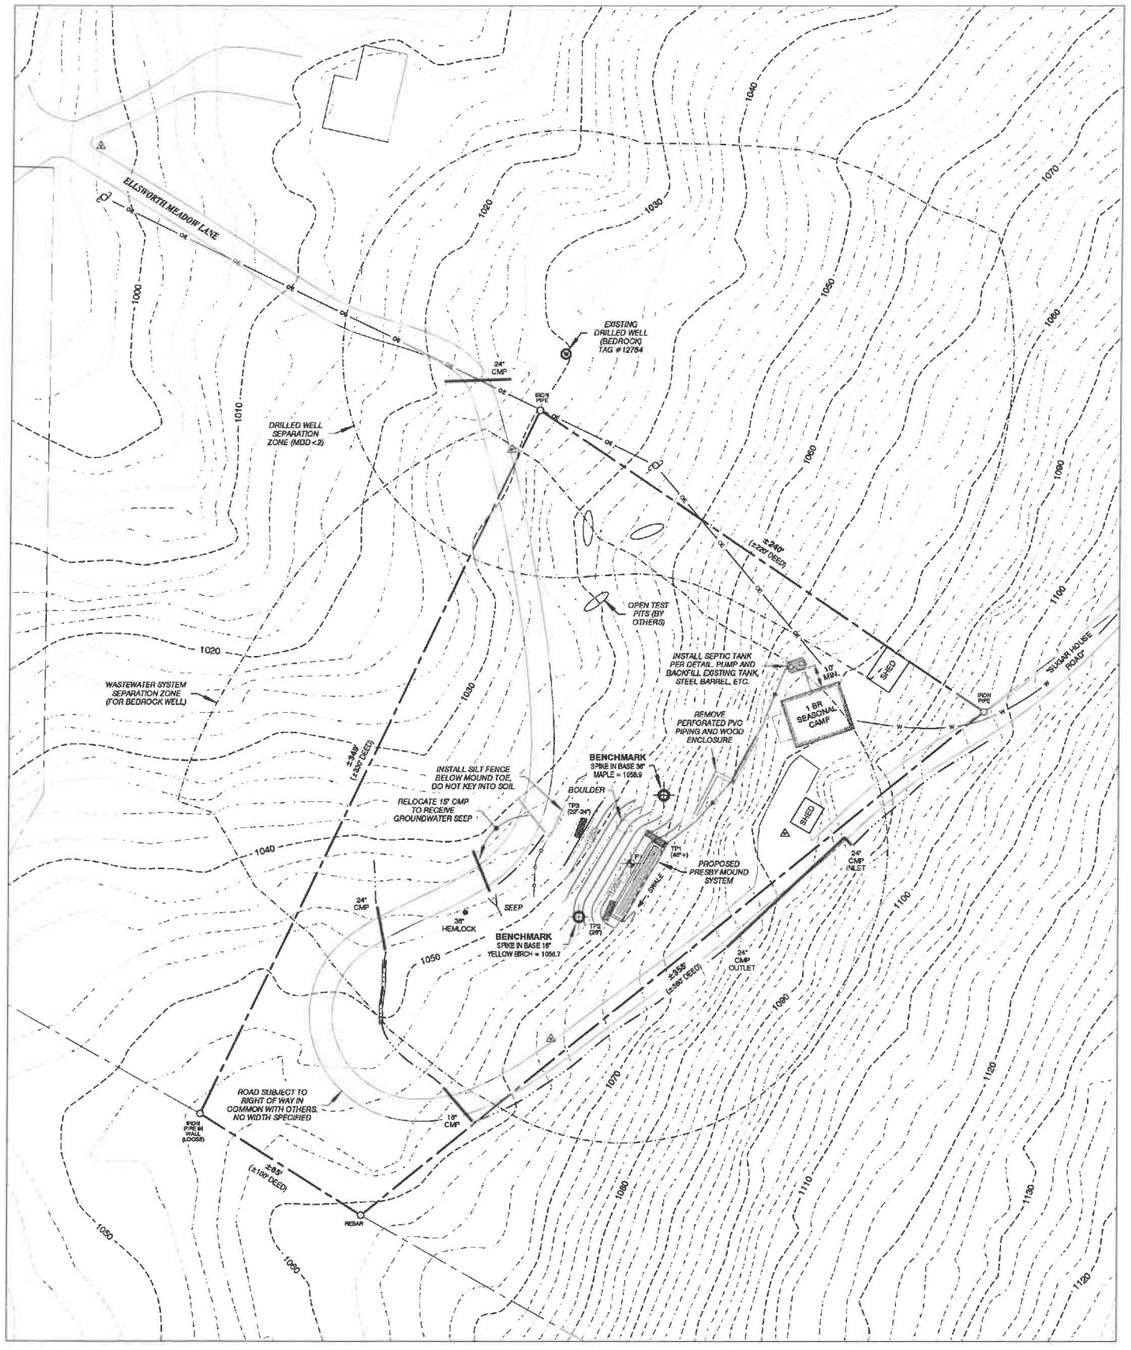

SITE PLAN

1" = 30'

-30 0 30 60 90 FT

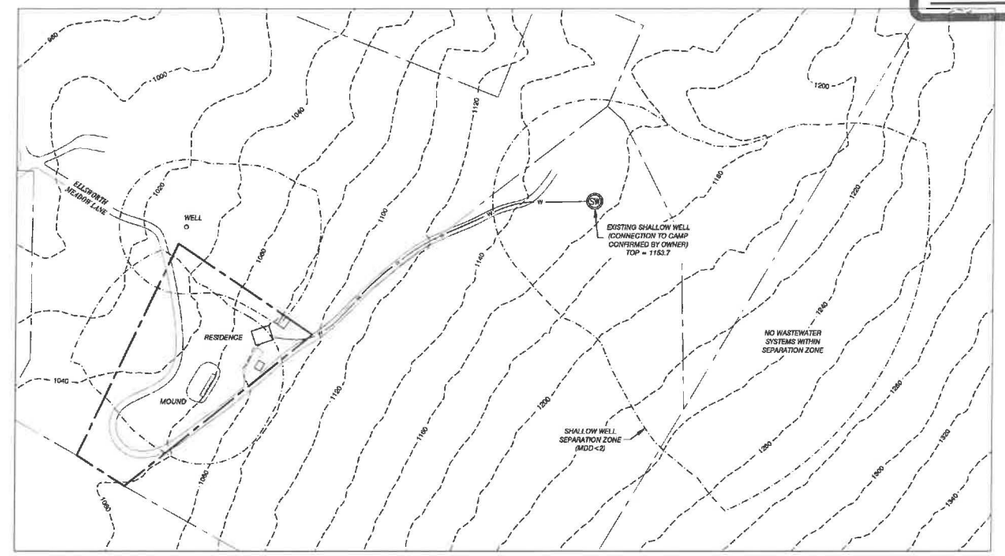

OVERALL SITE PLAN

1" = 100'

0 100 200 300 FT

- BOUNDARY NOTE -

THIS IS NOT A BOUNDARY SURVEY.

APPROXIMATE BOUNDARIES ARE DEPICTED PER OWNER, DEED DESCRIPTION AND LIMITED EVIDENCE FOUND IN THE FIELD. CONTACT A LICENSED LAND SURVEYOR AS NECESSARY TO VERIFY/ESTABLISH BOUNDARIES.

PARCEL DATA

±1.3 AC
B. 235, P. 287-289
PARCEL ID #EM043
SPAN #660-209-10204

*ACREAGE PER PLAN, 1.04 ACRES PER GRAND LIST

VT GRID

VERMONT
DEPARTMENT OF ENVIRONMENTAL CONSERVATION
Drinking Water & Groundwater Protection Division
THIS IS SUBJECT TO PROVISIONS OR CONDITIONS LISTED IN PERMIT
Permit #: WW-4-5075
Date: 7/20/2018

LEGEND

- PERCOLATION TEST
- TEST PIT (W/OUTLINE) (DEPTH TO SHWT)
- CONTROL POINT (STAKE IN GROUND)
- BOUNDARY CORNER
- DRILLED WELL
- SHALLOW WELL
- UTILITY POLE
- TREE LINE
- STREAM
- EXISTING CONTOURS
- APPROX. EASEMENT
- APPROX. BOUNDARY
- WATER LINE
- OVERHEAD ELECTRIC

CALL DIG SAFE
DIAL 811
PRIOR TO ANY EXCAVATION

STATE OF VERMONT
JUSTIN T. WILLIS
NO. 344-9
LICENSED DESIGNER

NO.	DATE	REVISION	BY

WILLIS DESIGN ASSOC., INC.
P.O. BOX 1081, JERICHO, VERMONT 05465 (802) 858-9228

SITE PLAN
WASTEWATER SYSTEM & WATER SUPPLY

KURT THOMA
RACHEL FRAUMANN
43 ELLSWORTH MEADOW LANE
UNDERHILL – VERMONT

DRAWN: JTW	SCALE: NOTED
DESIGN: JTW	
DATE: 6/25/18	SHEET: S1
PROJECT: 18-014	
DRAWING: 18014-1	

©2016 WILLIS DESIGN ASSOC., INC.