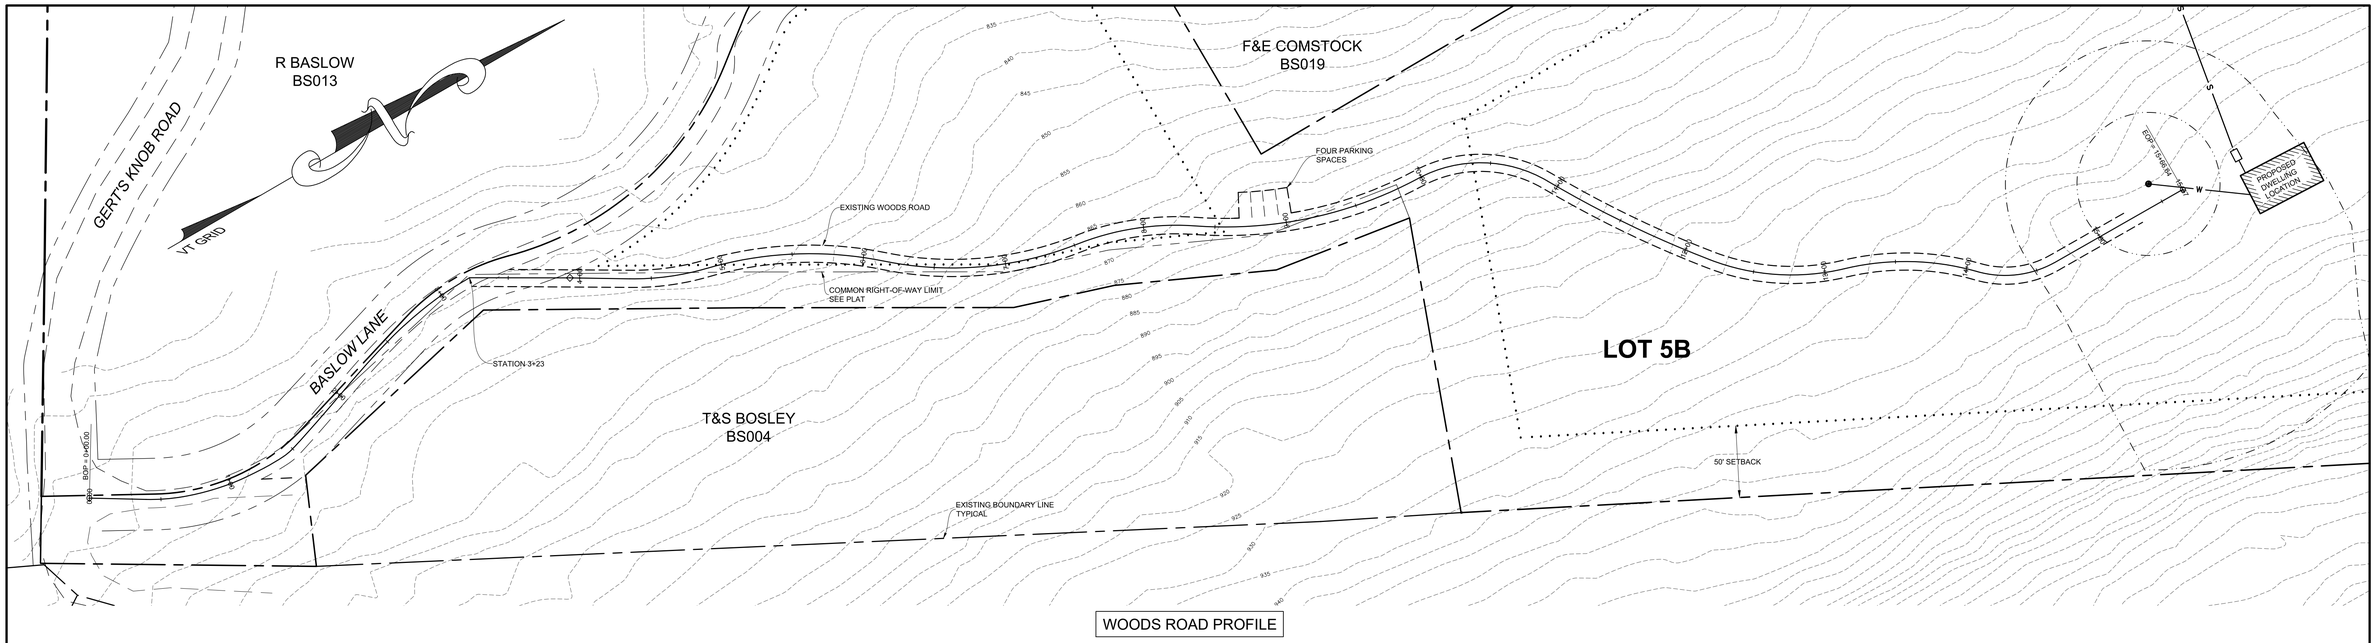

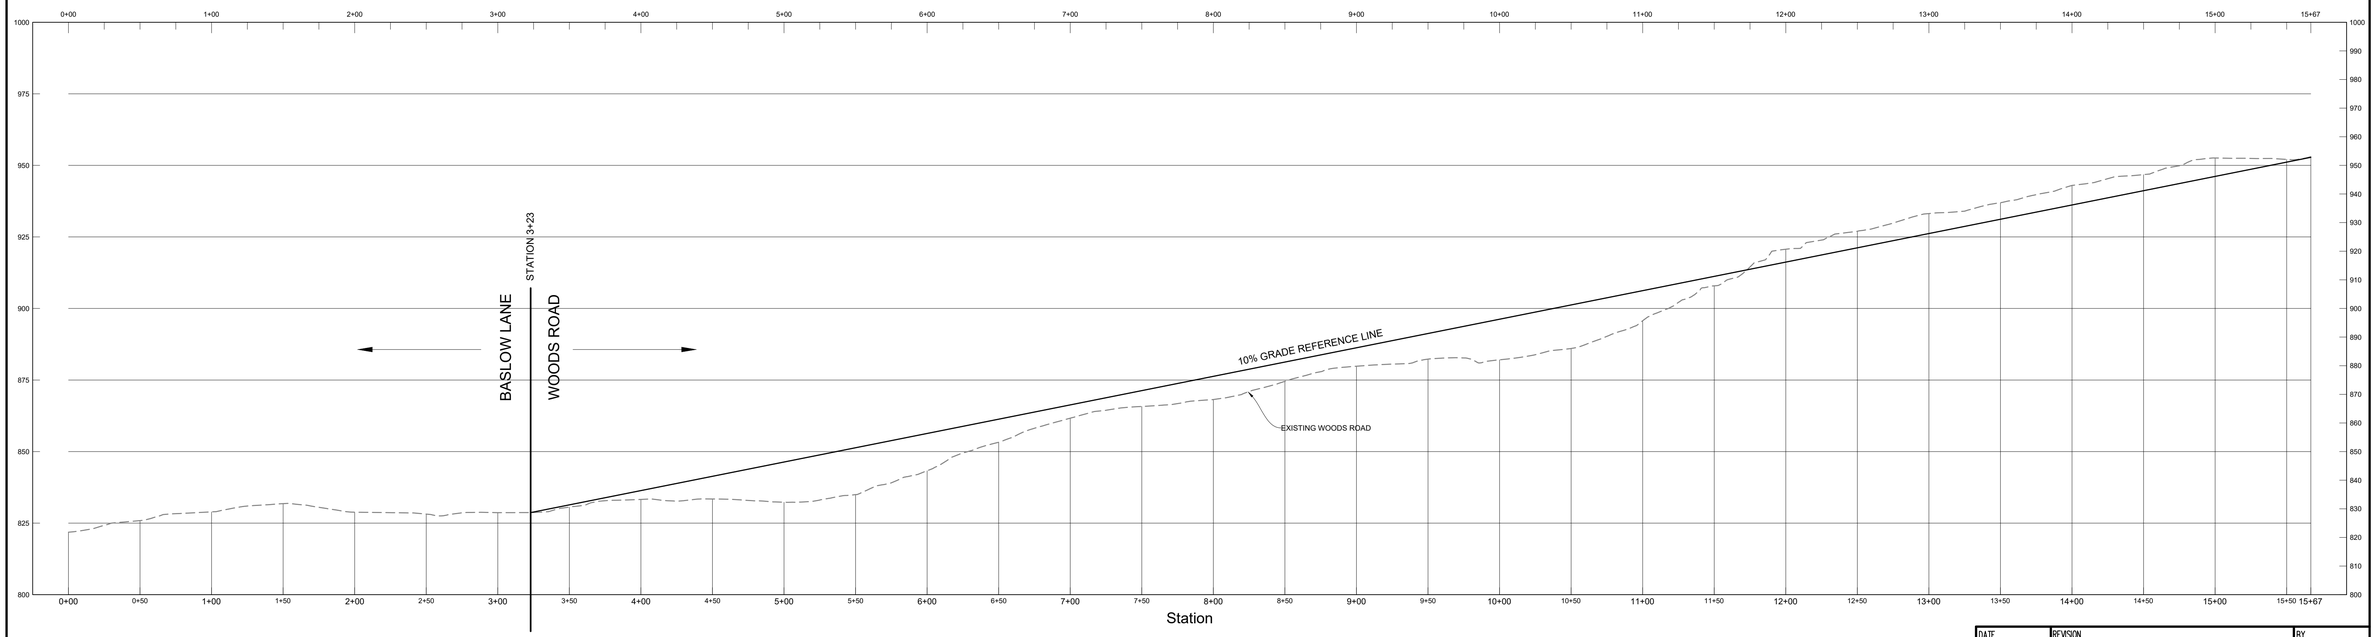

SCALE

HORIZONTAL: 1" = 50'
VERTICAL: 1" = 25'

STATE OF VERMONT
RICHARD F. HAMLIN
No. 5260
REGISTERED
PROFESSIONAL ENGINEER

DATE	REVISION	BY
10/13/2020	REVISIONS PER TOWN COMMENTS	MLD

CLIENT
MARTY BASLOW
65 COLONEL PAGE ROAD
ESSEX JUNCTION, VT 05452

PROJECT TITLE
BASLOW SUBDIVISION
FOR PARCEL WC037

DRAWING TITLE
LOT 5B DRIVEWAY PROFILE

Survey	BFD / RAW	Scale	1" = 50'
Design	MLD	Job	19-245
Drawn	MLD	File	
Checked	RFH	Drawing	DP-1
Date	08/26/2020		

Donald L. Hamlin Consulting Engineers, Inc.
136 Pearl Street
Essex Junction, Vermont