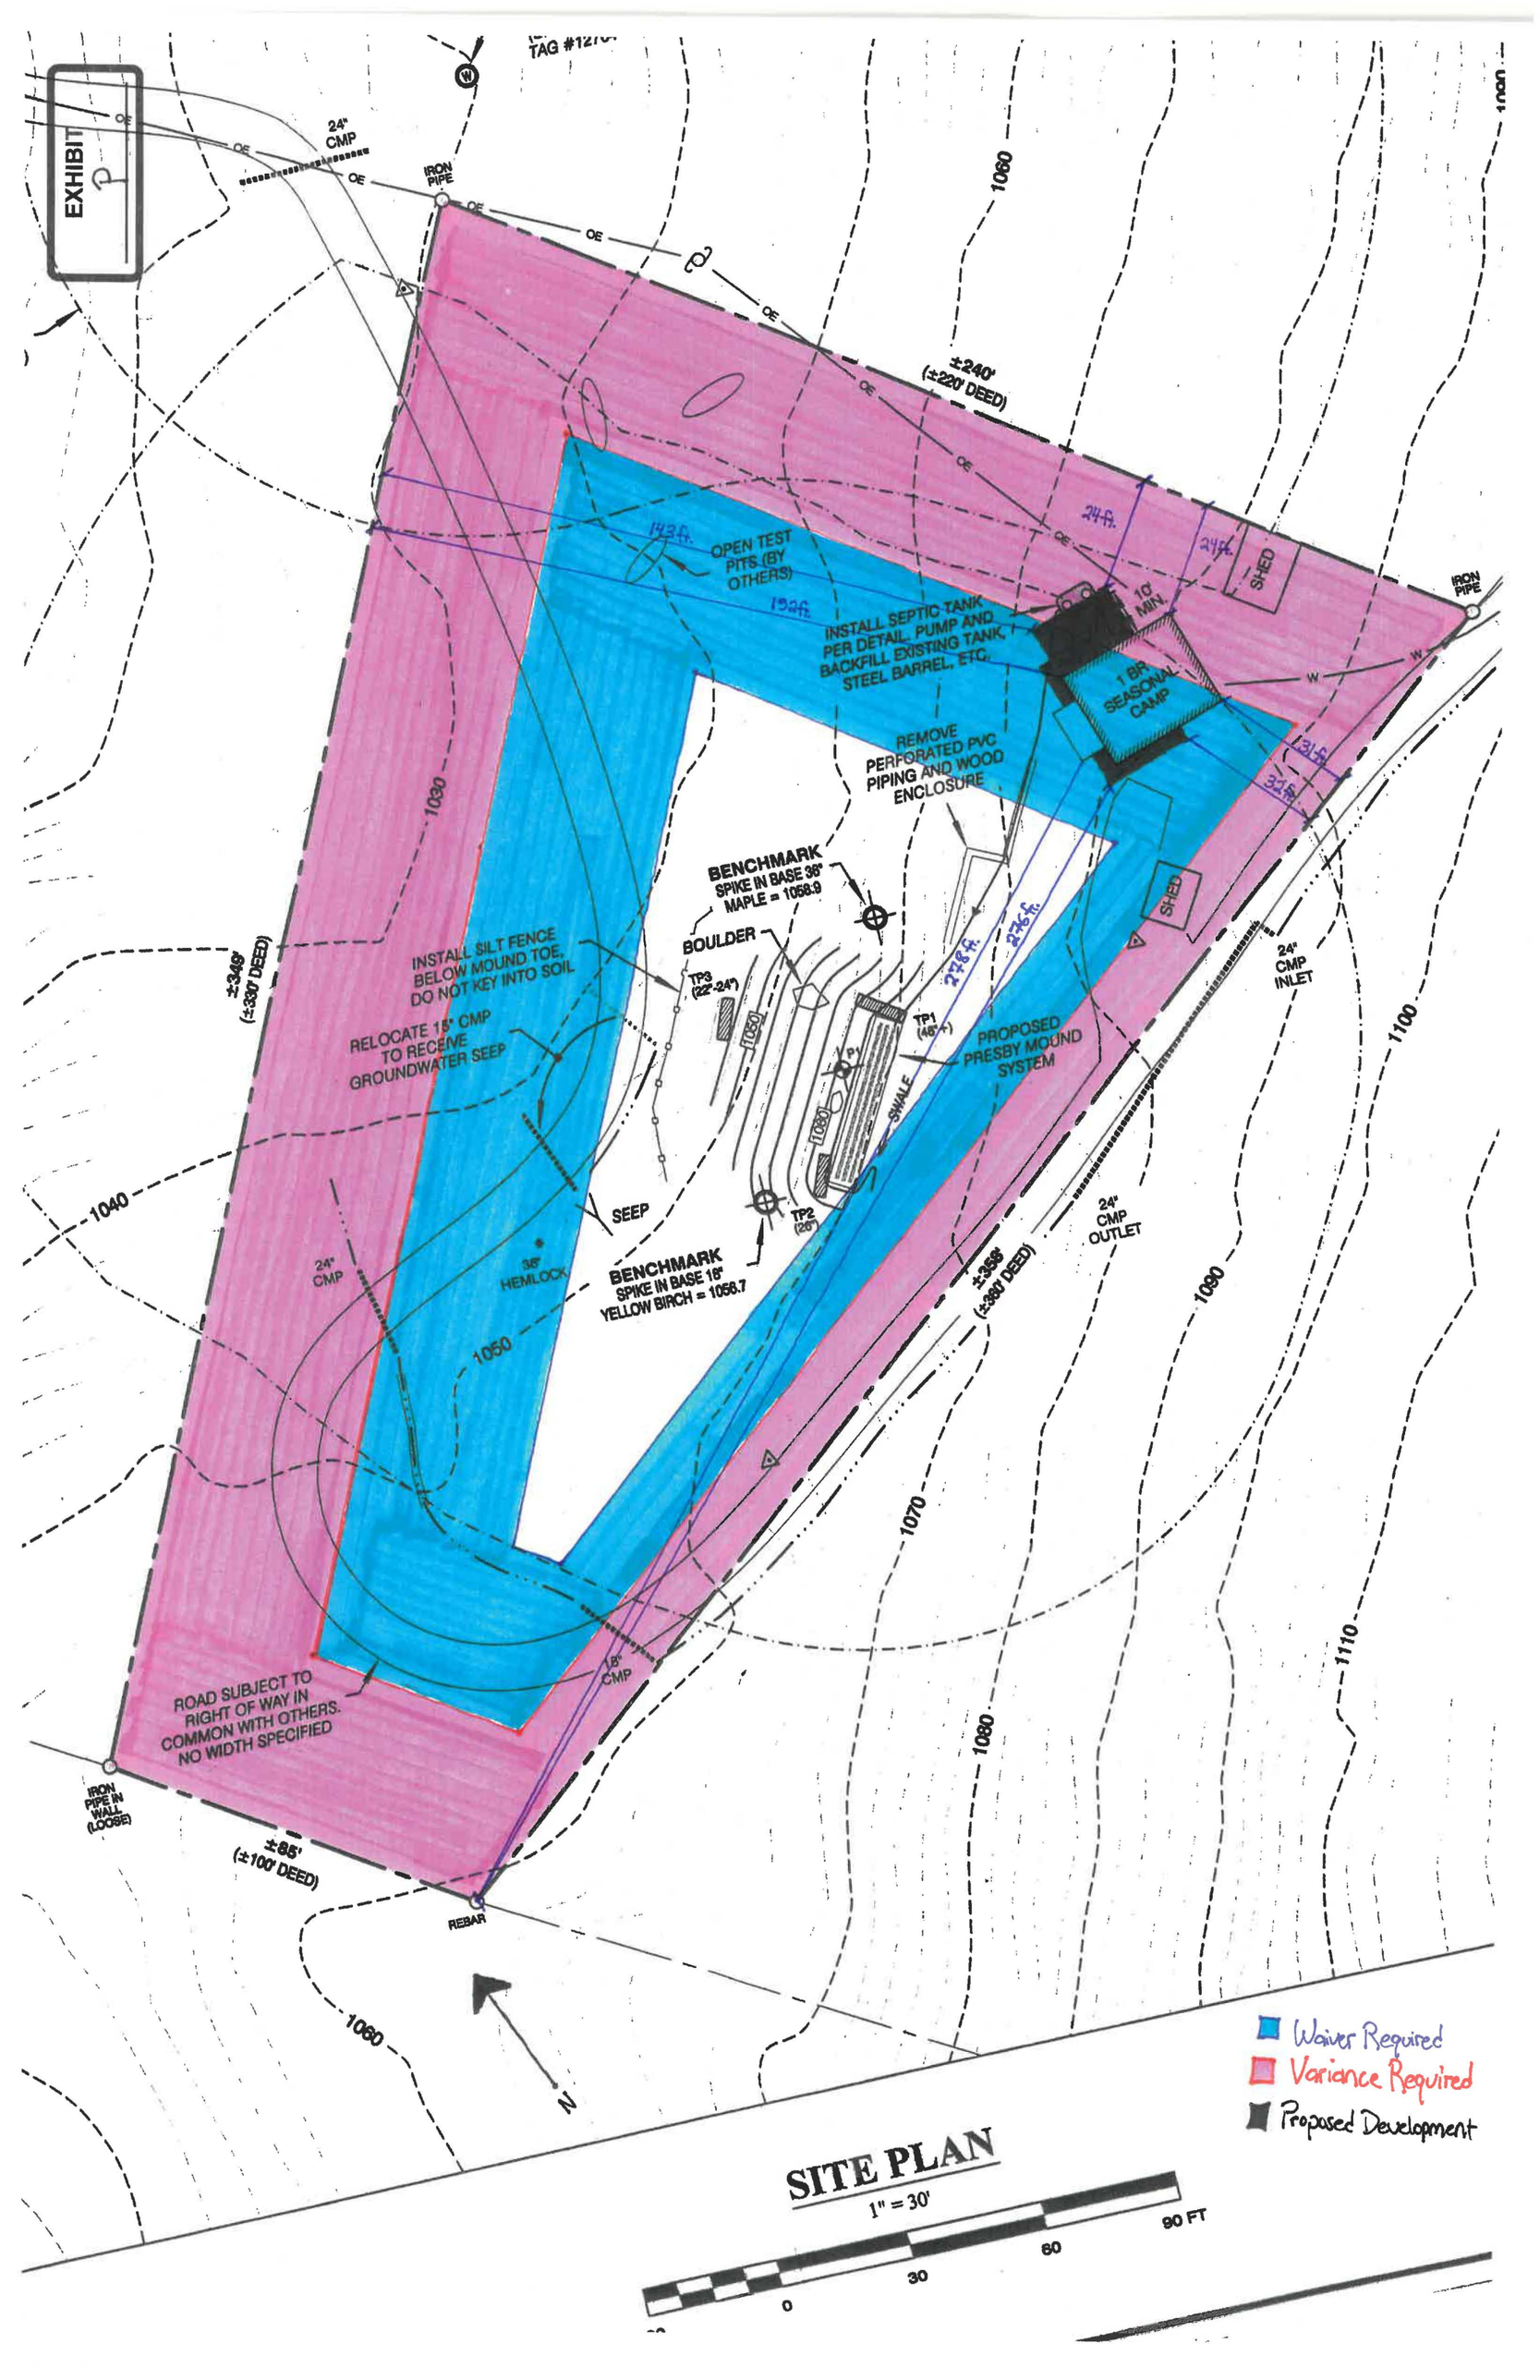
EXHIBIT P
TAG #1270
24" CMP
IRON PIPE
OE
±240' (±220' DEED)
1060
1090
OPEN TEST PITS (BY OTHERS)
143 ft.
152 ft.
24 ft.
24 ft.
SHED
10' MIN.
INSTALL SEPTIC TANK PER DETAIL. PUMP AND BACKFILL EXISTING TANK, STEEL BARREL, ETC.
1 BR SEASONAL CAMP
REMOVE PERFORATED PVC PIPING AND WOOD ENCLOSURE
31 ft.
32 ft.
BENCHMARK SPIKE IN BASE 36" MAPLE = 1058.9
BOULDER
TP3 (22"-24")
TP1 (48"+)
278 ft.
276 ft.
SHED
24" CMP INLET
INSTALL SILT FENCE BELOW MOUND TOE, DO NOT KEY INTO SOIL
RELOCATE 15" CMP TO RECEIVE GROUNDWATER SEEP
PROPOSED PRESBY MOUND SYSTEM
SWALE
1050
1080
1030
±349' (±330' DEED)
1040
SEEP
TP2 (26")
24" CMP
36" HEMLOCK
BENCHMARK SPIKE IN BASE 18" YELLOW BIRCH = 1056.7
24" CMP OUTLET
±356' (±360' DEED)
1100
1090
1050
1070
1110
1080
18" CMP
ROAD SUBJECT TO RIGHT OF WAY IN COMMON WITH OTHERS. NO WIDTH SPECIFIED
IRON PIPE IN WALL (LOOSE)
±85' (±100' DEED)
REBAR
1060
N
Waiver Required
Variance Required
Proposed Development
SITE PLAN
1" = 30'
0
30
60
90 FT