EXHIBIT
S

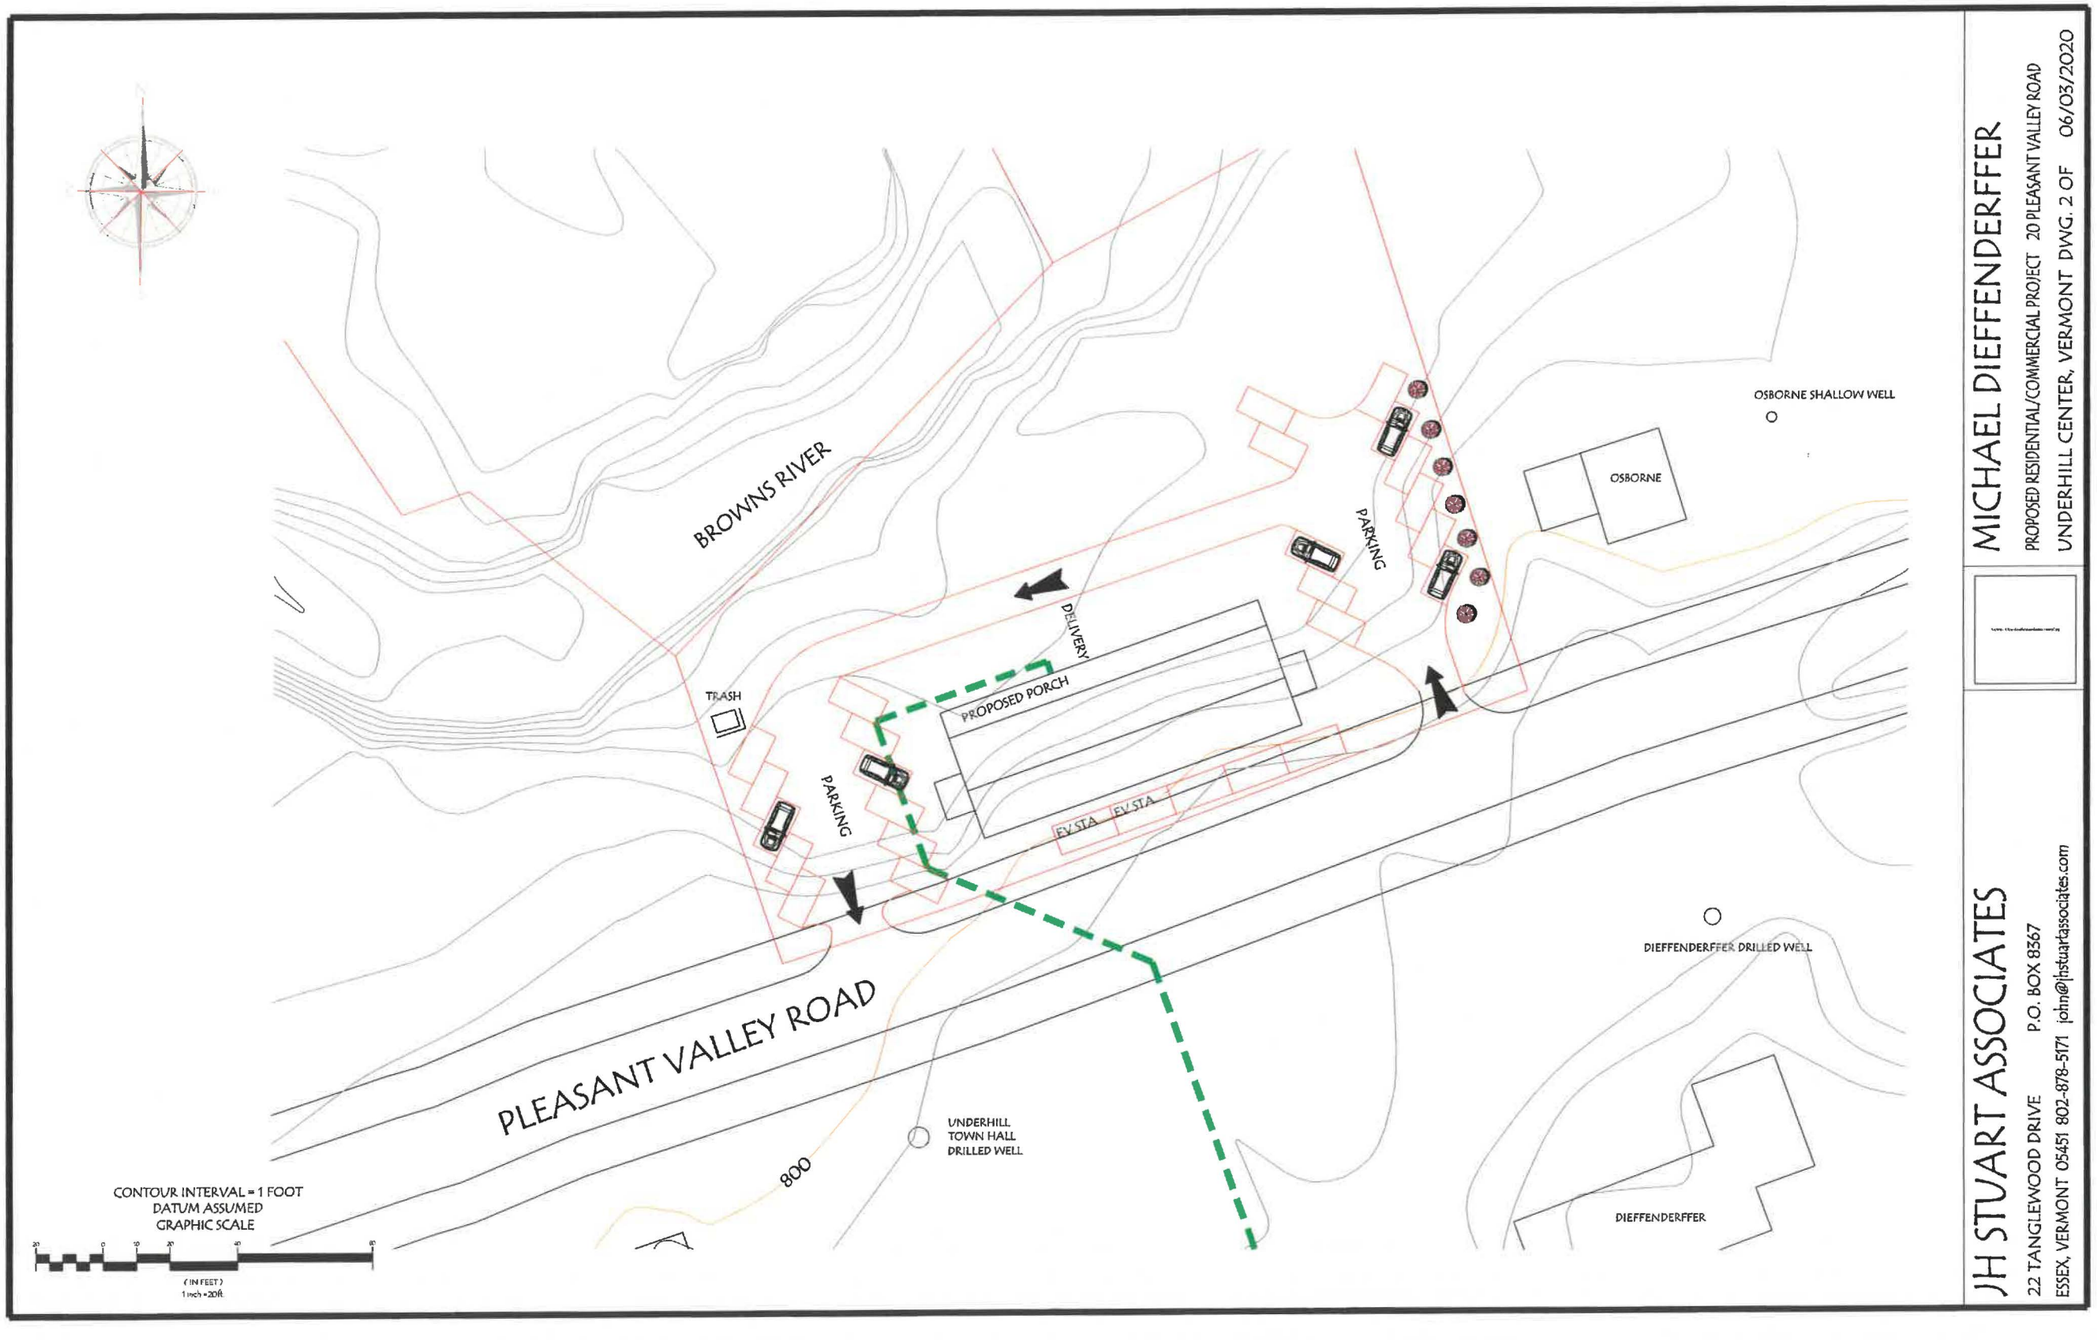
BROWNS RIVER
PLEASANT VALLEY ROAD
DELIVERY
PARKING
PARKING
TRASH
PROPOSED PORCH
EV STA
EV STA
OSBORNE
OSBORNE SHALLOW WELL
DIEFFENDERFFER DRILLED WELL
DIEFFENDERFFER
UNDERHILL
TOWN HALL
DRILLED WELL
800
CONTOUR INTERVAL = 1 FOOT
DATUM ASSUMED
GRAPHIC SCALE
(IN FEET)
1 inch = 20ft.
MICHAEL DIEFFENDERFFER
PROPOSED RESIDENTIAL/COMMERCIAL PROJECT 20 PLEASANT VALLEY ROAD
UNDERHILL CENTER, VERMONT DWG. 2 OF 06/03/2020
JH STUART ASSOCIATES
22 TANGLEWOOD DRIVE P.O. BOX 8367
ESSEX, VERMONT 05451 802-878-5171 john@jhstuartassociates.com