PRODUCED BY AN AUTODESK EDUCATIONAL PRODUCT

EXHIBIT
W

TEST PITS 1 – 3
DUG– 5 SEPTEMBER, 2012
DOLORES ROGERS, ASSIST. REG. ENGR.
DAVID A. TUDHOPE, R.L.S. & SITE TECH B
DOUGLAS CORNELLE, ASSIST.
MARK MAHEUX, EXCAVATOR & OWNER

TP 1
0–8" DISTURBED FILL
8"–27"GREY COARSE SAND LOOSE.
27"–37" BRN. VF SAND LOOSE.
37"–77" GREY MED. SAND LOOSE.
ESHWT NTD TO DEPTH

TP 2
0–8" DISTURBED FILL
8"–29" GREY–BRN. FLS LOOSE.
29"–39" GREY–BRN. MED. SAND LOOSE.
39"–68" DRK YELLOW BRN. VFS FRM IN PLACE (FRIABLE)
68"–77" GREY–BRN MED. SAND LOOSE
ESHWT NTD TO DEPTH

TP 3
0–68" GREY–BRN GRAVELLY COBBLED MED. SAND LOOSE(ROOTS)
68"–87"GREY MED. SAND LOOSE.
27"–37" BRN. VF SAND LOOSE.
37"–77" GREY MED. SAND LOOSE.
ESHWT NTD TO DEPTH

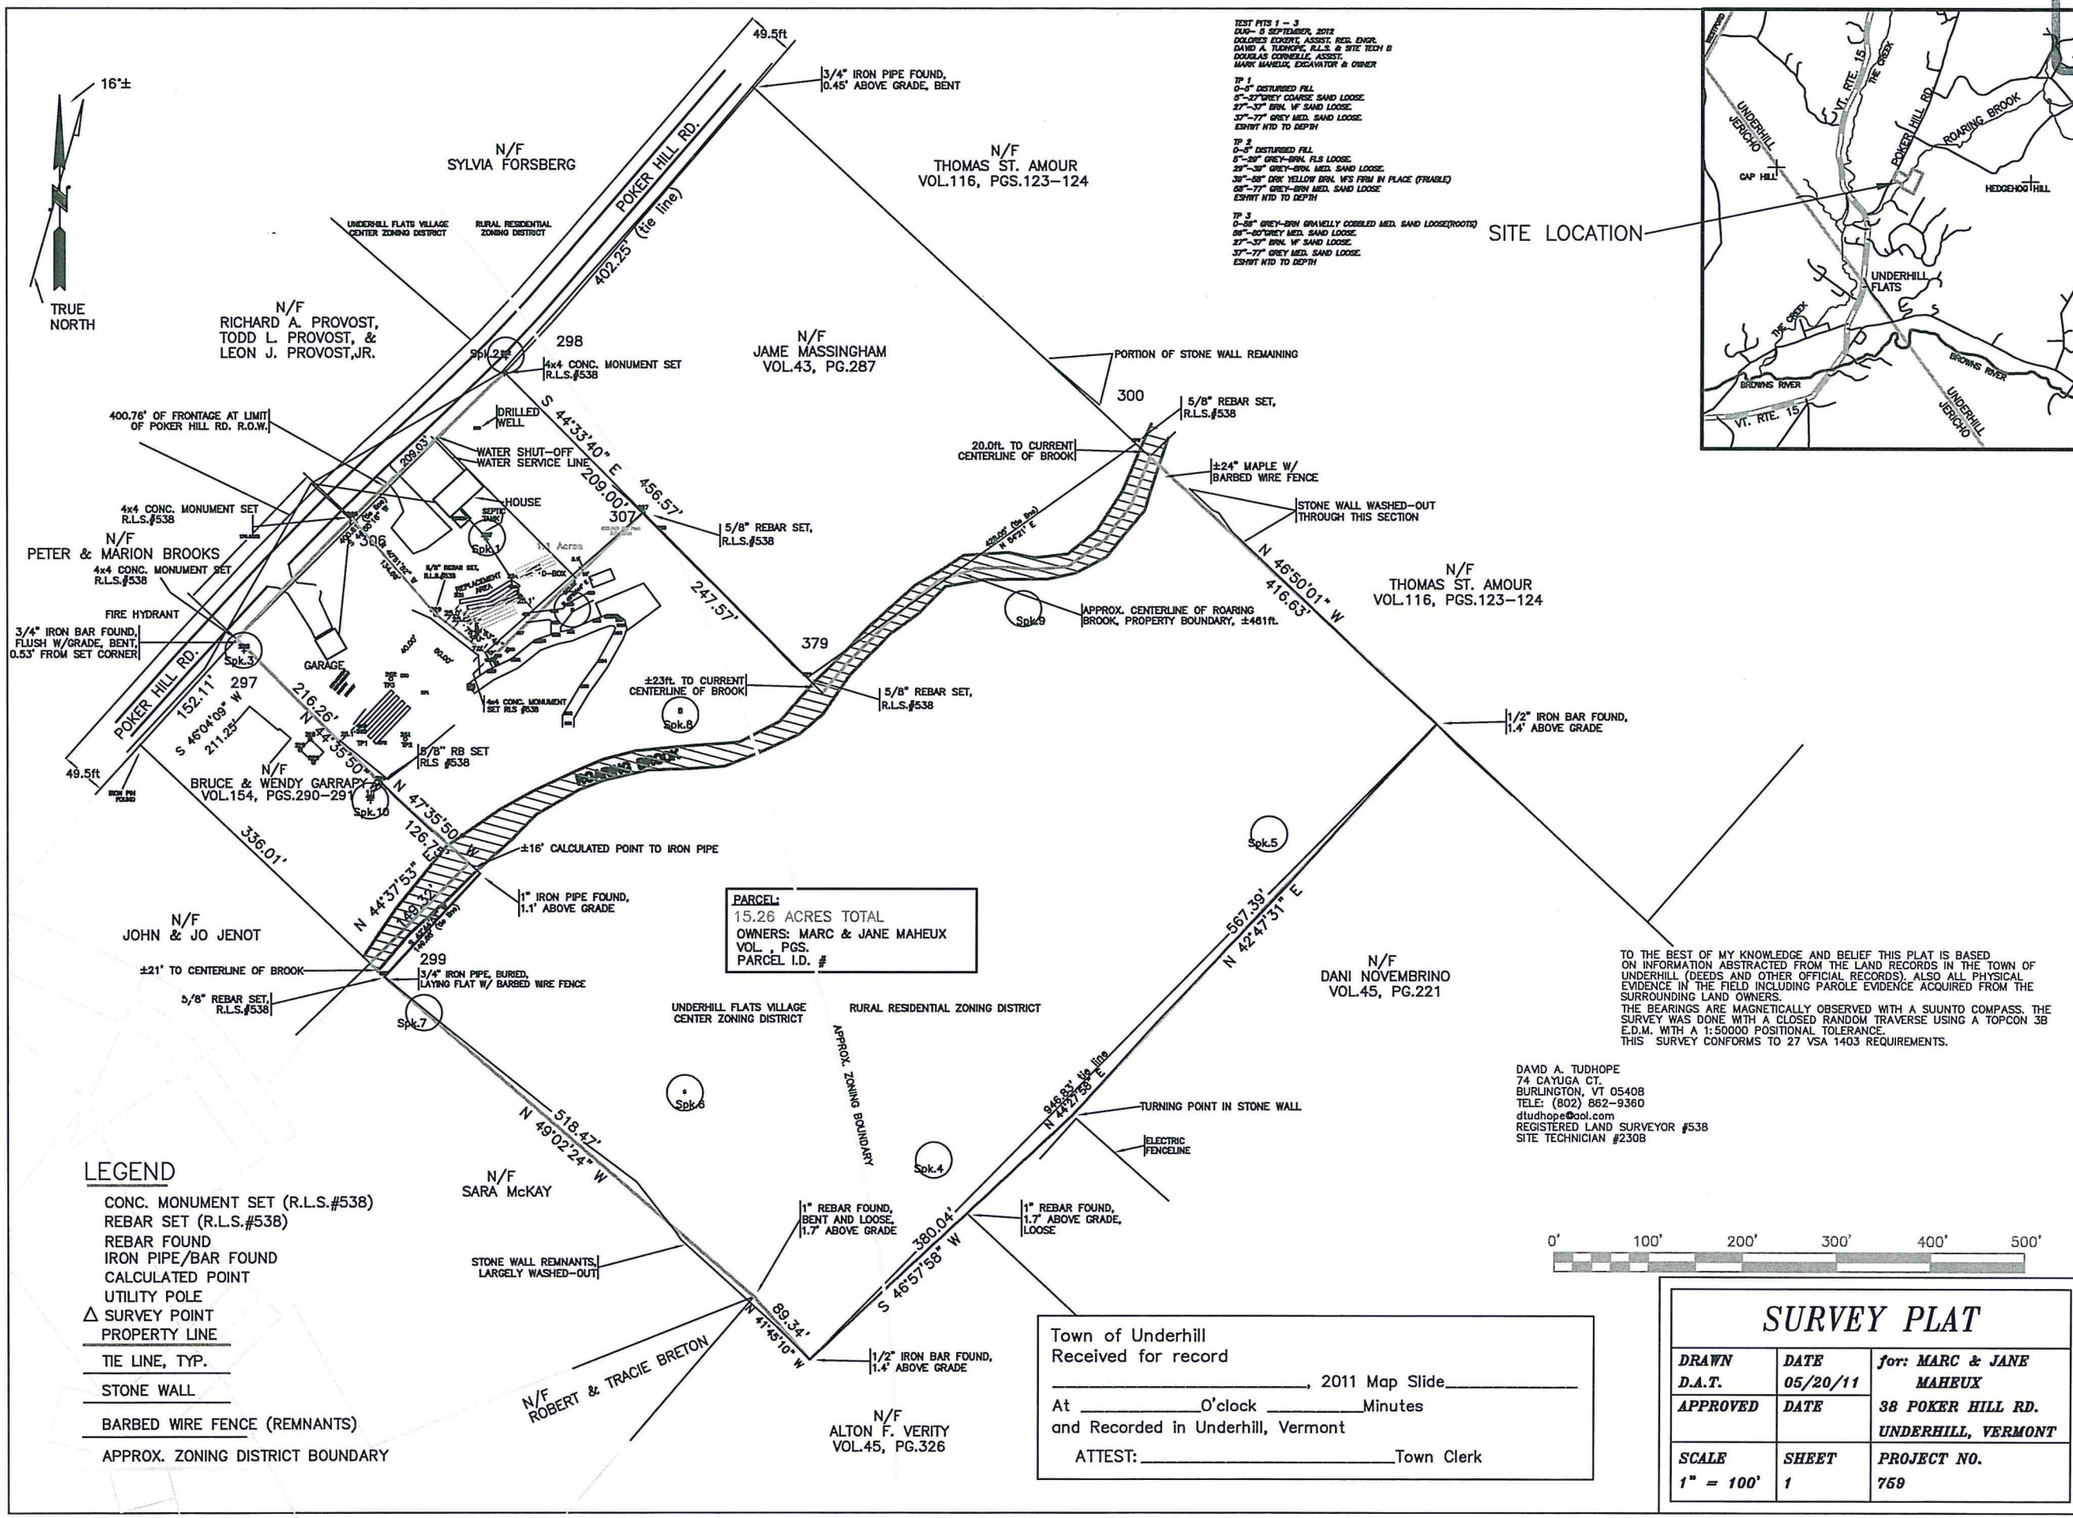

TO THE BEST OF MY KNOWLEDGE AND BELIEF THIS PLAT IS BASED ON INFORMATION ABSTRACTED FROM THE LAND RECORDS IN THE TOWN OF UNDERHILL (DEEDS AND OTHER OFFICIAL RECORDS). ALSO ALL PHYSICAL EVIDENCE IN THE FIELD INCLUDING PAROLE EVIDENCE ACQUIRED FROM THE SURROUNDING LAND OWNERS.
THE BEARINGS ARE MAGNETICALLY OBSERVED WITH A SUUNTO COMPASS. THE SURVEY WAS DONE WITH A CLOSED RANDOM TRAVERSE USING A TOPCON 3B E.D.M. WITH A 1:50000 POSITIONAL TOLERANCE.
THIS SURVEY CONFORMS TO 27 VSA 1403 REQUIREMENTS.

DAVID A. TUDHOPE
74 CAYUGA CT.
BURLINGTON, VT 05408
TELE: (802) 862–9360
dtudhope@aol.com
REGISTERED LAND SURVEYOR #538
SITE TECHNICIAN #230B

Town of Underhill
Received for record
_____, 2011 Map Slide_____
At _____O'clock _____Minutes
and Recorded in Underhill, Vermont
ATTEST:_____Town Clerk

SURVEY PLAT

DRAWN D.A.T.	DATE 05/20/11	for: MARC & JANE MAHEUX
APPROVED	DATE	38 POKER HILL RD. UNDERHILL, VERMONT
SCALE 1" = 100'	SHEET 1	PROJECT NO. 759

PRODUCED BY AN AUTODESK EDUCATIONAL PRODUCT