EXHIBIT
G

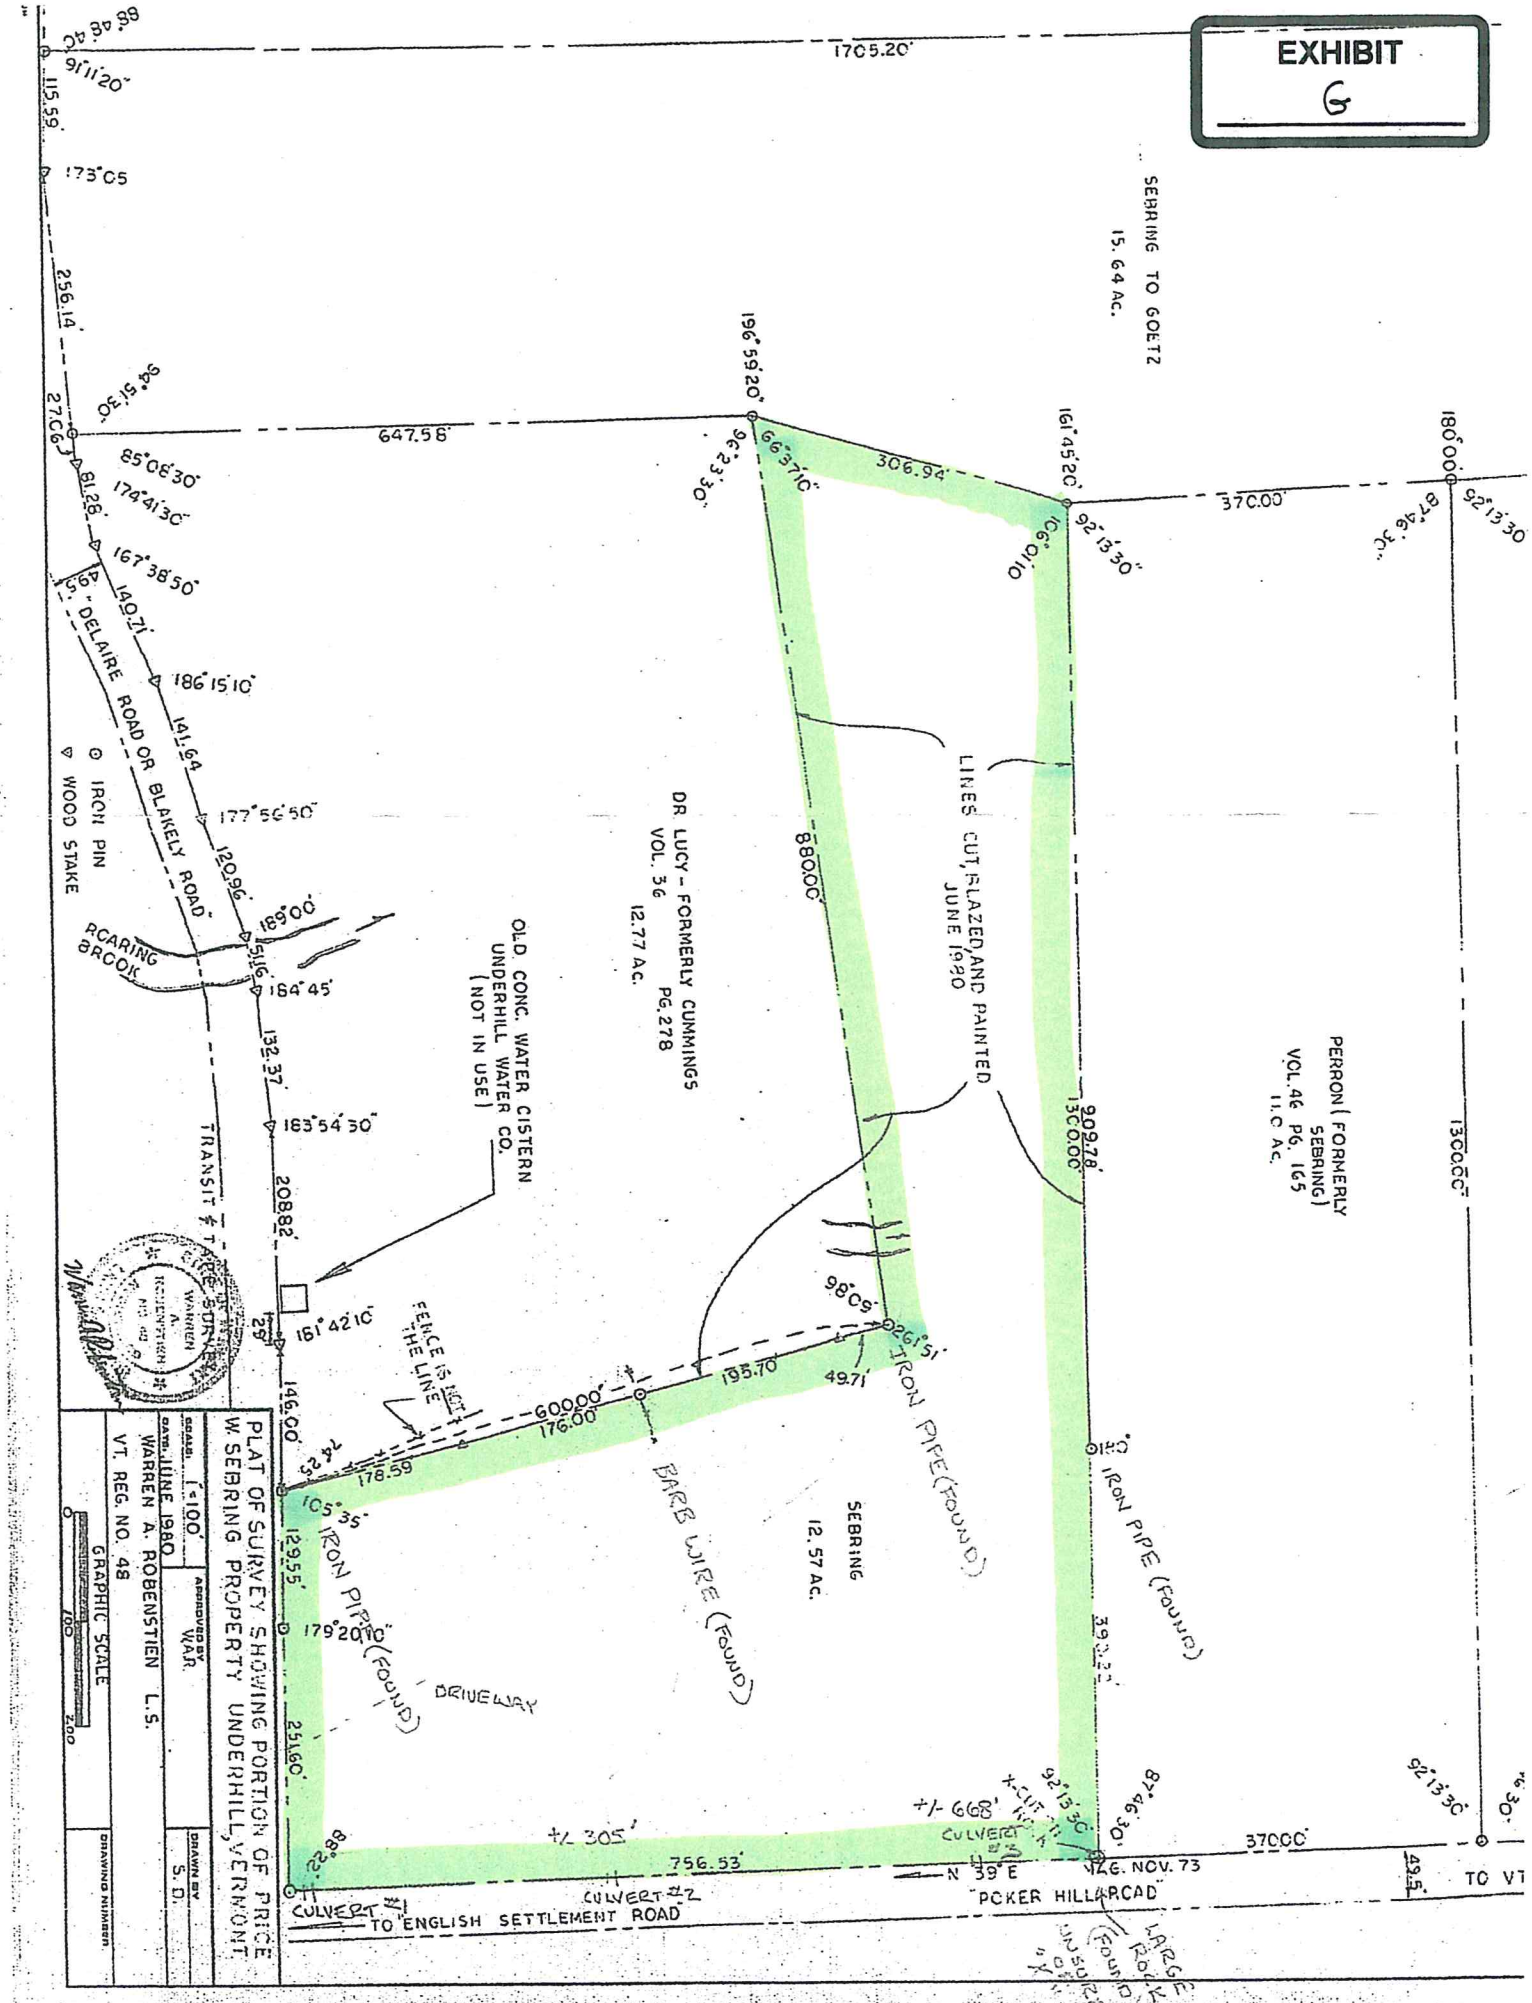

PLAT OF SURVEY SHOWING PORTION OF PRICE
W. SEBRING PROPERTY UNDERHILL, VERMONT
SCALE: 1"=100'
DATE: JUNE 1980
WARREN A. ROBENSTIEN L.S.
VT. REG. NO. 48
APPROVED BY WAR.
DRAWN BY S.D.
DRAWING NUMBER
GRAPHIC SCALE
SEBRING TO GOETZ
15.64 AC.
DR LUCY - FORMERLY CUMMINGS
VOL. 36 PG. 278
12.77 AC.
OLD CONC. WATER CISTERN
UNDERHILL WATER CO.
(NOT IN USE)
LINES CUT, BLAZED AND PAINTED
JUNE 1980
PERRON (FORMERLY SEBRING)
VOL. 46 PG. 165
11.0 AC.
SEBRING
12.57 AC.
DELAIRE ROAD OR BLAKELY ROAD
IRON PIN
WOOD STAKE
ROARING BROOK
TRANSIT & TAPE SURVEY
FENCE IS NOT THE LINE
BARB WIRE (FOUND)
IRON PIPE (FOUND)
DRIVEWAY
CULVERT #1
CULVERT #2
CULVERT #3
TO ENGLISH SETTLEMENT ROAD
POKER HILL ROAD
LARGE ROCK (FOUND)
UNSURE OF "X"
N 39° E
+/- 305'
+/- 668'
1705.20'
647.58'
306.94'
370.00'
880.00'
1300.00'
909.78'
1300.00'
600.00'
176.00'
195.70'
49.71'
98.09'
261.51'
178.59'
146.00'
129.55'
251.60'
756.53'
370.00'