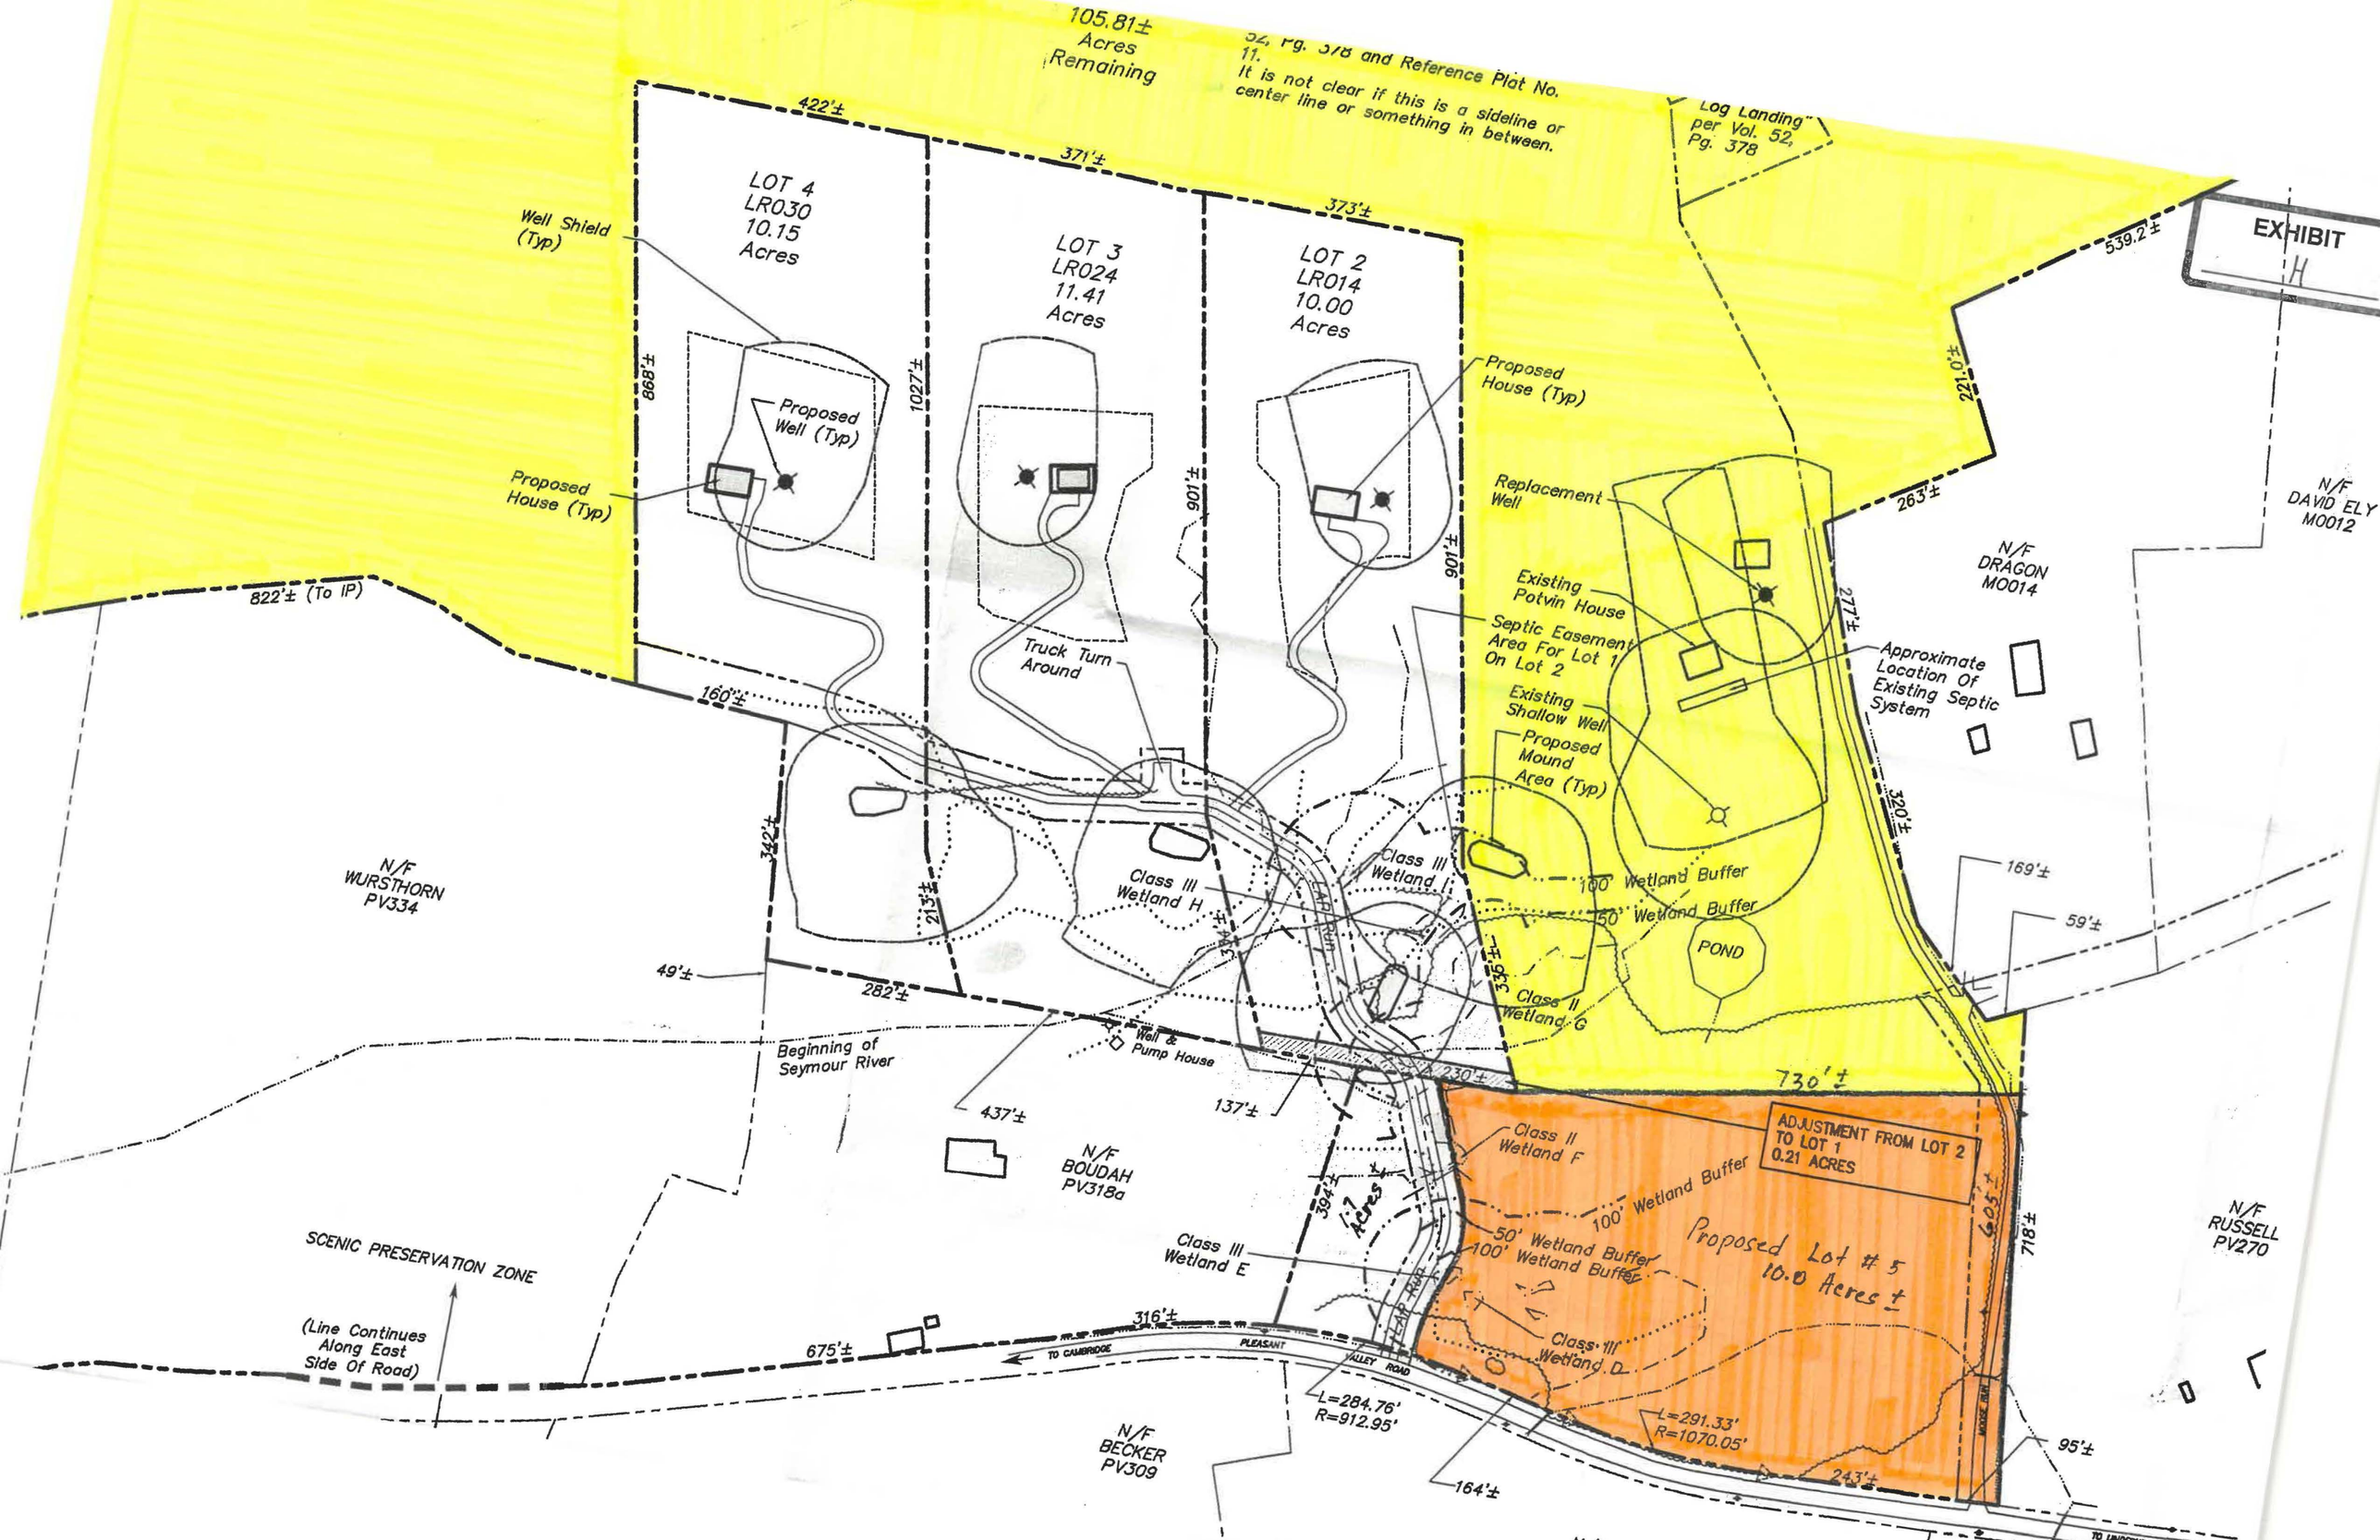

105.81± Acres Remaining
52, Pg. 378 and Reference Plat No. 11.
It is not clear if this is a sideline or center line or something in between.
Log Landing" per Vol. 52, Pg. 378
EXHIBIT H
LOT 4 LR030 10.15 Acres
LOT 3 LR024 11.41 Acres
LOT 2 LR014 10.00 Acres
Well Shield (Typ)
Proposed Well (Typ)
Proposed House (Typ)
Proposed House (Typ)
Replacement Well
Existing Potvin House
Septic Easement Area For Lot 1 On Lot 2
Existing Shallow Well
Proposed Mound Area (Typ)
Approximate Location Of Existing Septic System
Truck Turn Around
Class III Wetland H
Class III Wetland I
Class II Wetland G
Class II Wetland F
Class III Wetland E
Class III Wetland D
100' Wetland Buffer
50' Wetland Buffer
POND
ADJUSTMENT FROM LOT 2 TO LOT 1 0.21 ACRES
Proposed Lot # 5 10.0 Acres ±
N/F WURSTHORN PV334
N/F BOUDAH PV318a
N/F BECKER PV309
N/F DRAGON MO014
N/F DAVID ELY MO012
N/F RUSSELL PV270
Beginning of Seymour River
Well & Pump House
SCENIC PRESERVATION ZONE
(Line Continues Along East Side Of Road)
TO CAMBRIDGE
PLEASANT VALLEY ROAD
L=284.76' R=912.95'
L=291.33' R=1070.05'
422'±
371'±
373'±
868'±
1027'±
901'±
901'±
822'± (To IP)
160'±
342'±
213'±
49'±
282'±
437'±
137'±
230'±
394'±
1.7 Acres
730'±
605'±
718'±
243'±
164'±
95'±
169'±
59'±
320'±
277'±
263'±
221.0'±
539.2'±