EXHIBIT
K

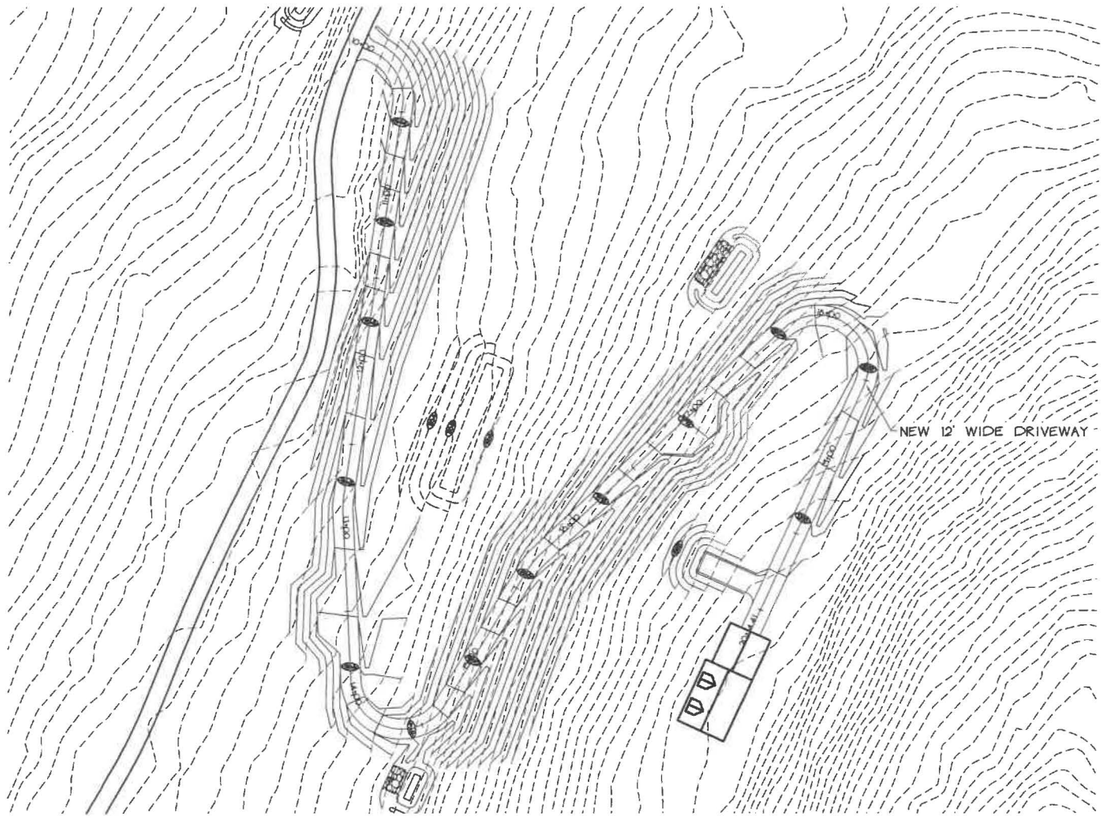

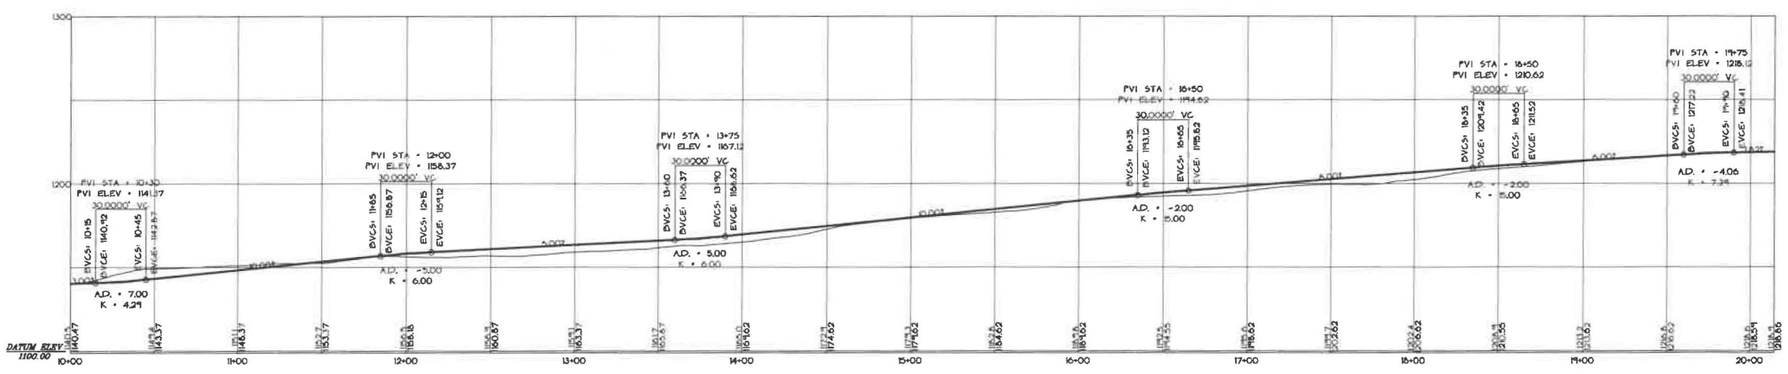

GRAPHIC SCALE

(IN FEET)
1 inch = 40 ft

DATE	REVISION		BY
SURVEY OBCA	☐ RECORD DRAWING ☐ FINAL ☐ DISCRETIONARY ■ SKETCH/CONCEPT	32 Downes Road	DATE 8-27-2018
DESIGN OBCA	O'LEARY-BURKE CIVIL ASSOCIATES, PLC	Underhill — Vermont	JOB# 2018-50
DRAWN OBCA	13 CORPORATE DRIVE ESSEX JCT., VT PHONE: 878-6880 FAX: 878-6889 E-MAIL: obca@olearyburke.com	Driveway Plan & Profile	FILE 2018-50
CHECKED PJO			PLAN SHEET # 2
SCALE 1"=40'			

PAUL J. O'LEARY JR. No. 5477 REGISTERED PROFESSIONAL ENGINEER