EXHIBIT
K

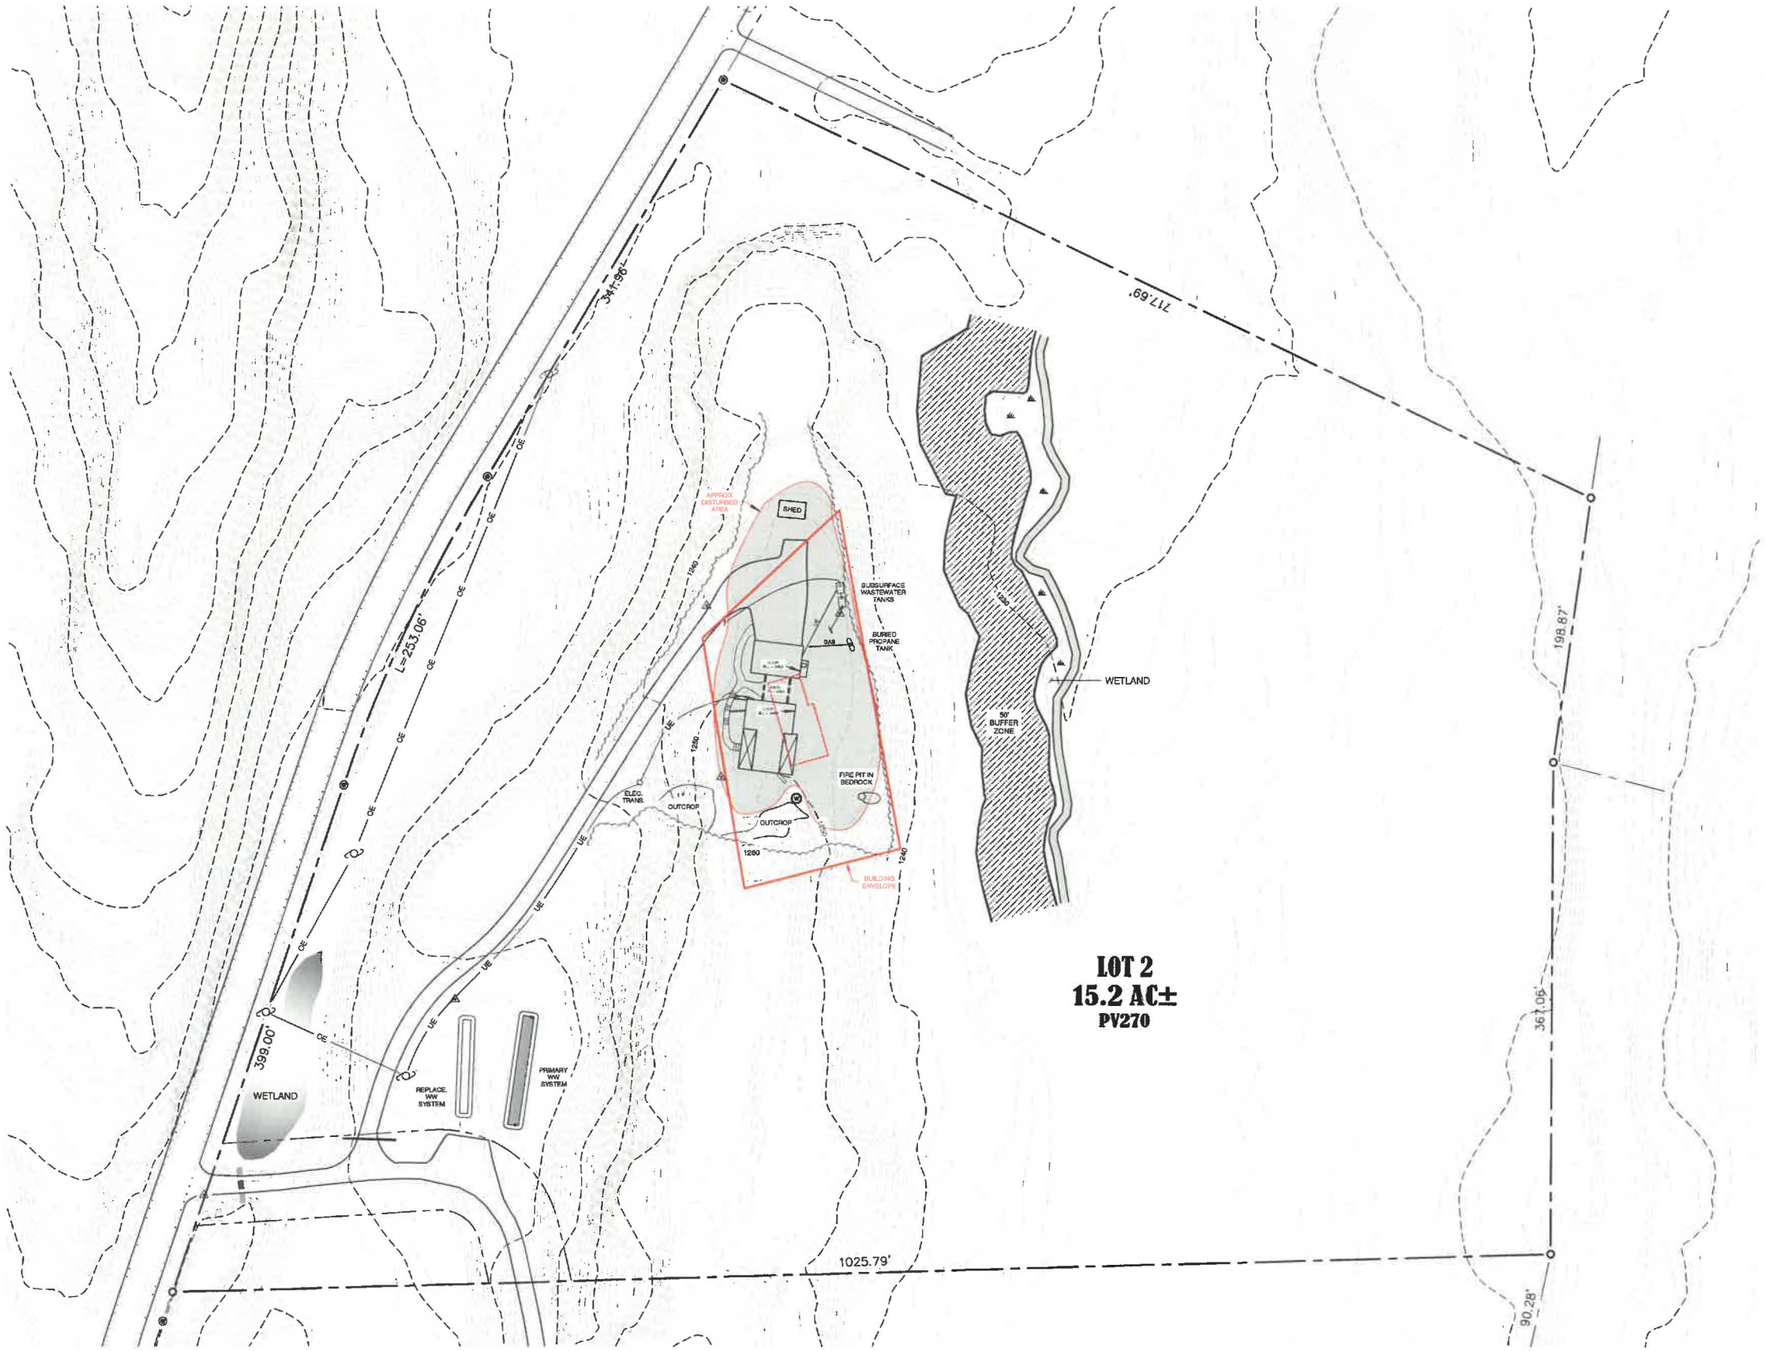

LEGEND

- CONTROL POINT (SPIKE IN GROUND)
- BOUNDARY CORNER (OR CALCULATED POINT)
- UTILITY POLE
- DRILLED WELL
- EXISTING CONTOURS
- APPROX. BOUNDARY
- EASEMENT
- BUFFER ZONE
- EDGE OF WETLAND
- WETLAND
- TREE LINE
- STREAM
- W — WATER LINE
- OE — O/H UTILITIES
- UE — U/G UTILITIES

VT GRID NORTH

GRAPHIC SCALE
1" = 50'
-50 0 50 100 150 FT

NO	DATE	REVISION	BY

WILLIS DESIGN ASSOC., INC.
P.O. Box 1001, JERICHO, VERMONT 05465 (802) 858-9228

SITE PLAN

BILL & CARLA
RUSSELL
270 PLEASANT VALLEY ROAD
UNDERHILL - VERMONT

DRAWN: JTW
DESIGN: JTW
DATE: 3/14/19
PROJECT: 17-024
DRAWING: 17024-1

SCALE: NOTED
SHEET: S1

©2019 WILLIS DESIGN ASSOC., INC.