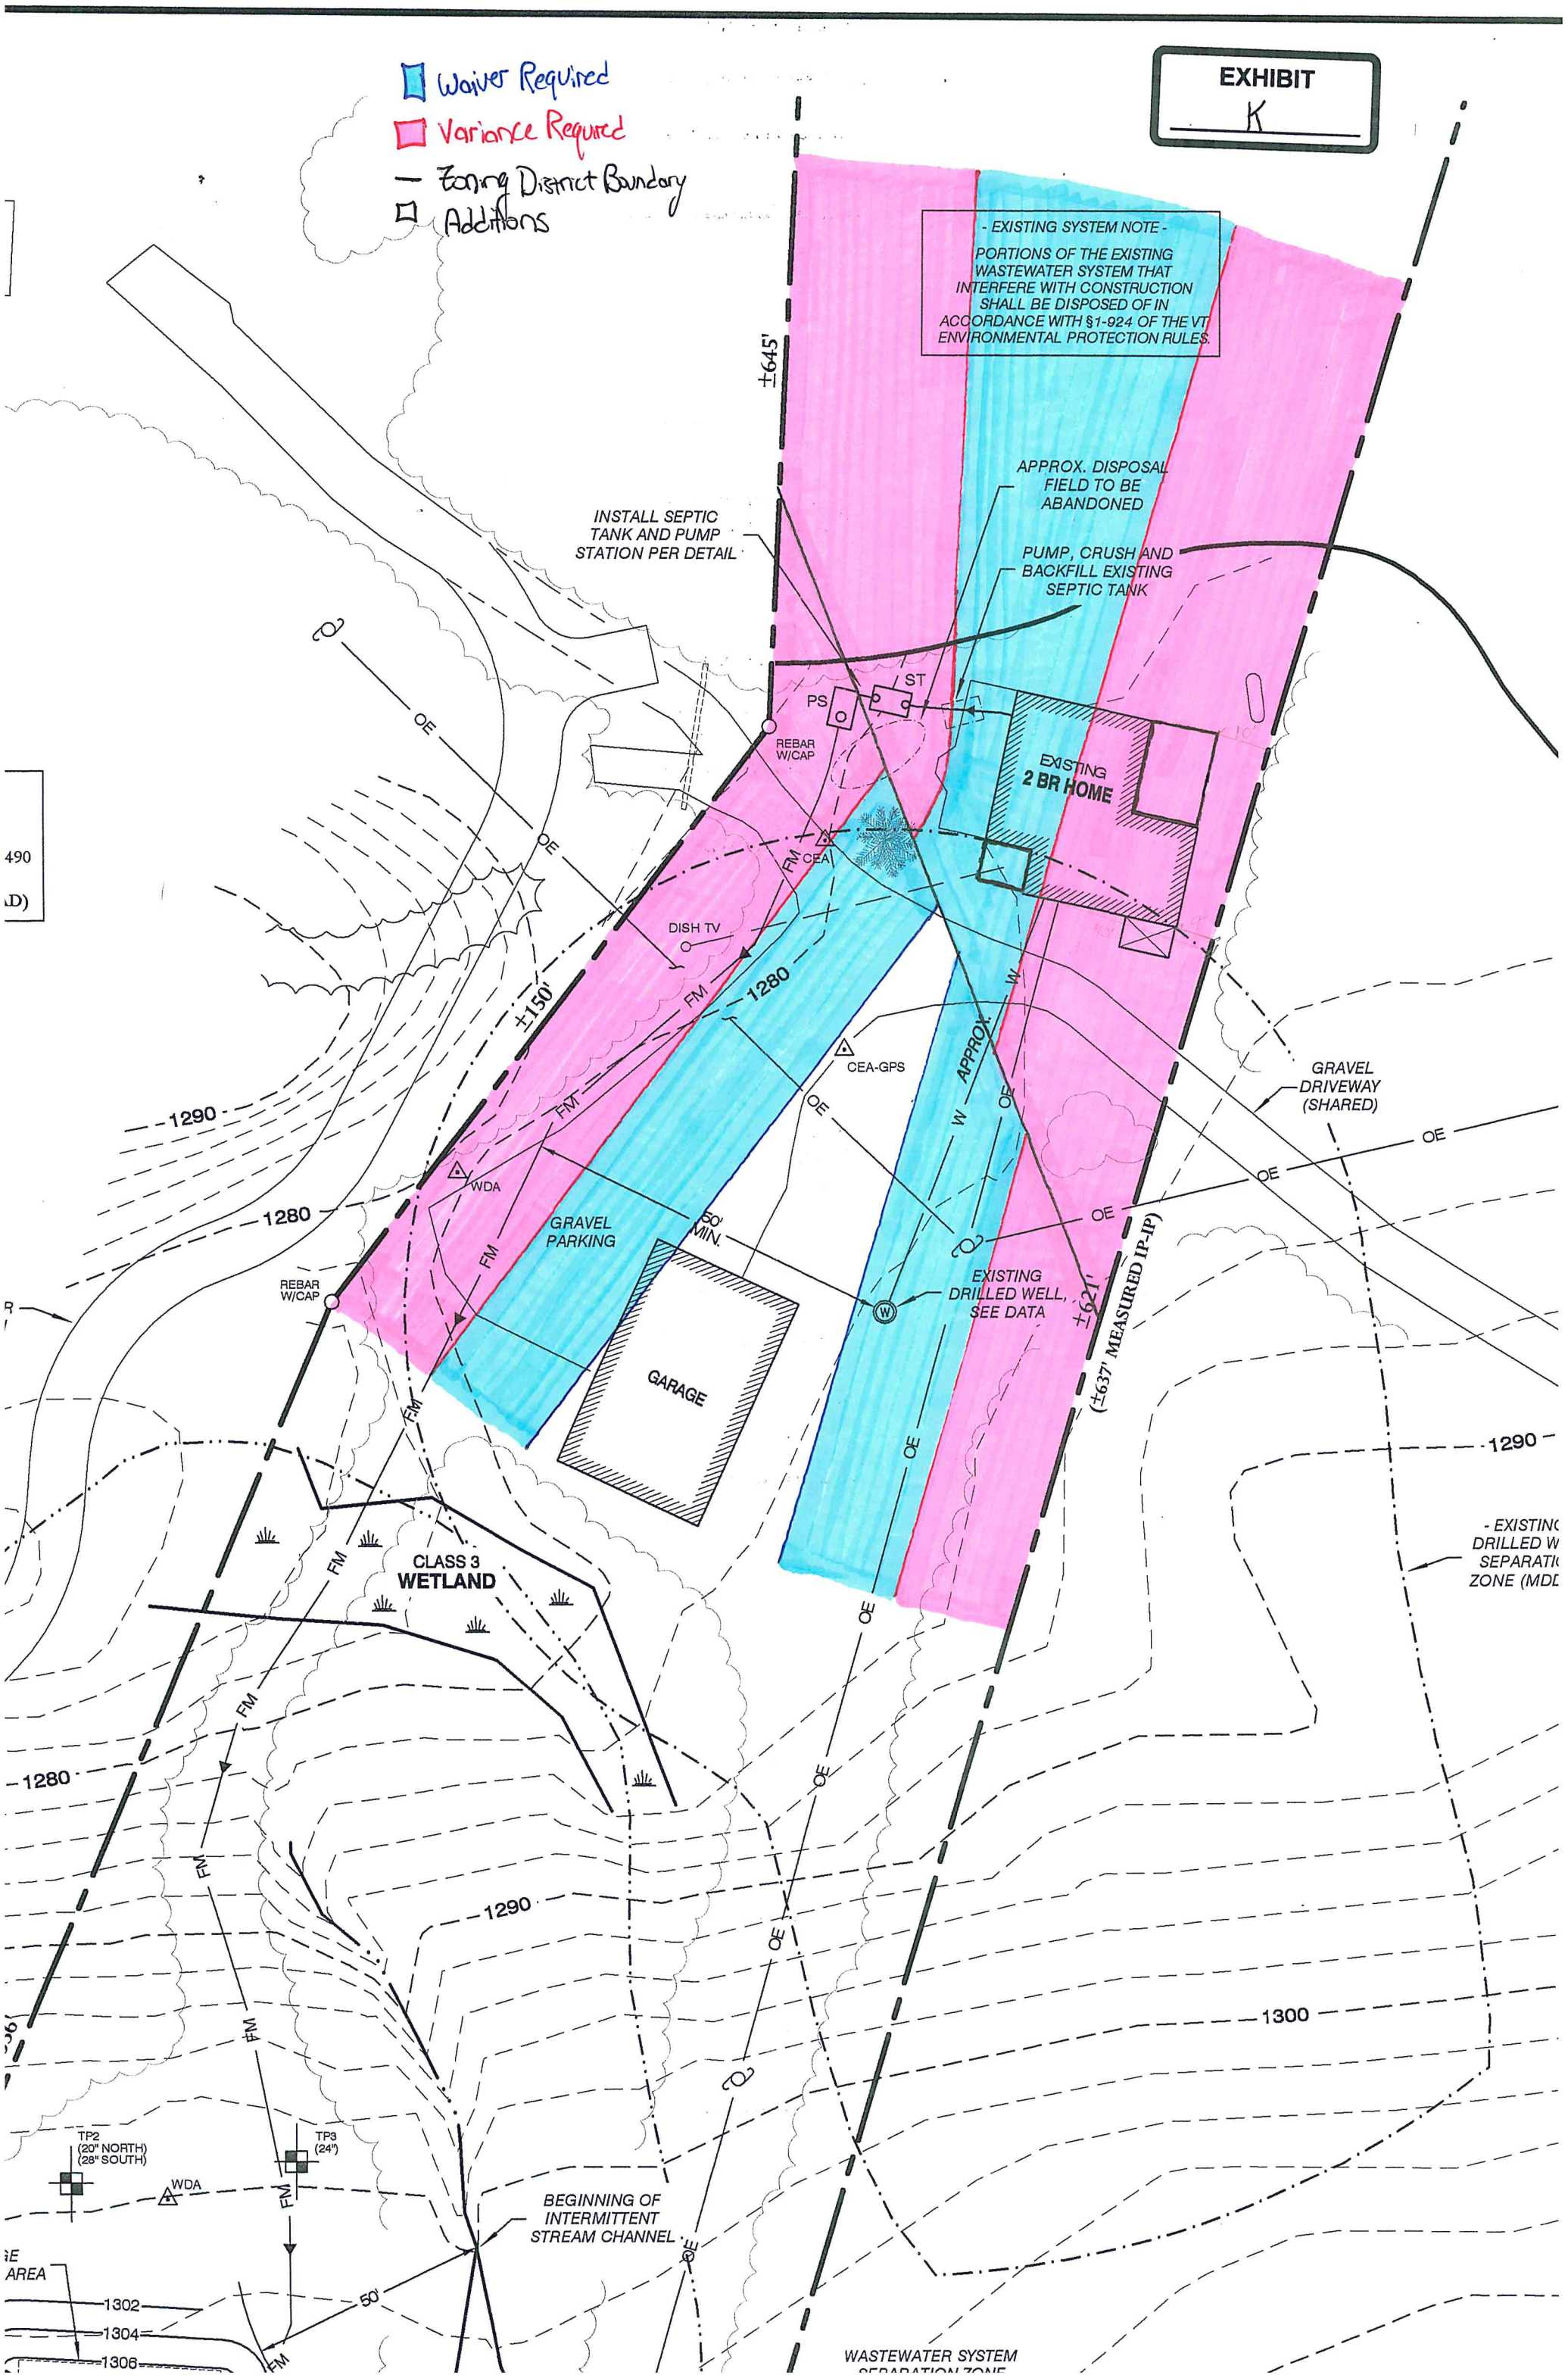
Waiver Required
Variance Required
Zoning District Boundary
Additions
EXHIBIT
K
- EXISTING SYSTEM NOTE -
PORTIONS OF THE EXISTING WASTEWATER SYSTEM THAT INTERFERE WITH CONSTRUCTION SHALL BE DISPOSED OF IN ACCORDANCE WITH §1-924 OF THE VT ENVIRONMENTAL PROTECTION RULES.
±645'
APPROX. DISPOSAL FIELD TO BE ABANDONED
INSTALL SEPTIC TANK AND PUMP STATION PER DETAIL
PUMP, CRUSH AND BACKFILL EXISTING SEPTIC TANK
PS
ST
REBAR W/CAP
EXISTING 2 BR HOME
CEA
DISH TV
1280
±150'
CEA-GPS
APPROX.
GRAVEL DRIVEWAY (SHARED)
1290
WDA
GRAVEL PARKING
50' MIN.
EXISTING DRILLED WELL, SEE DATA
±621'
(±637' MEASURED IP-IP)
GARAGE
CLASS 3 WETLAND
1300
TP2 (20" NORTH) (28" SOUTH)
TP3 (24")
BEGINNING OF INTERMITTENT STREAM CHANNEL
50'
1302
1304
1306
WASTEWATER SYSTEM