EXHIBIT
L

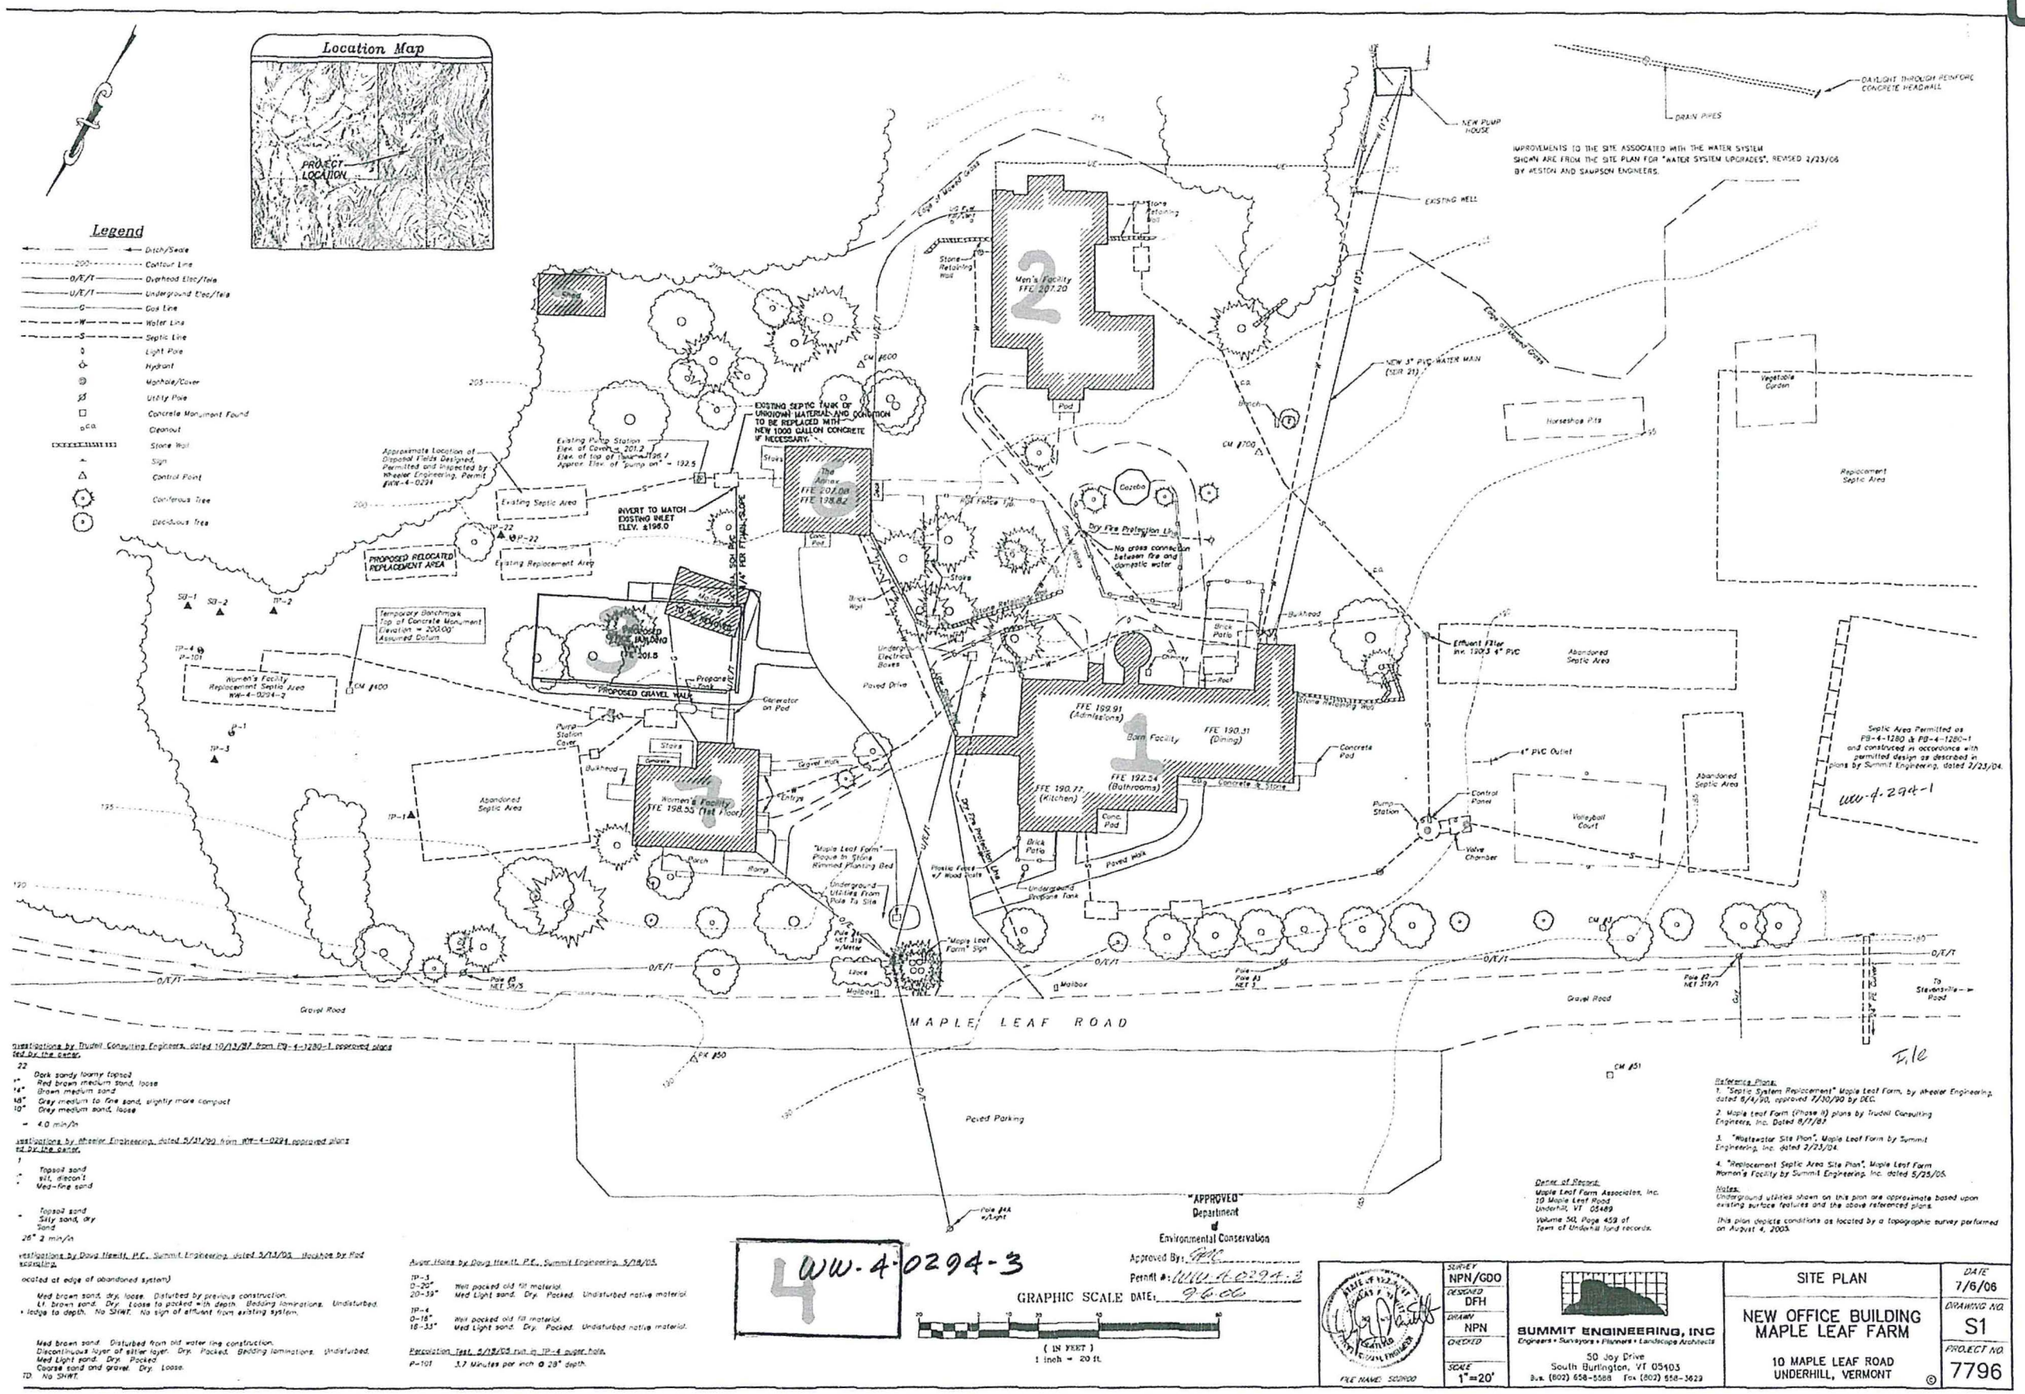

Maple Leaf Site Plan - ReTribe