EXHIBIT
P

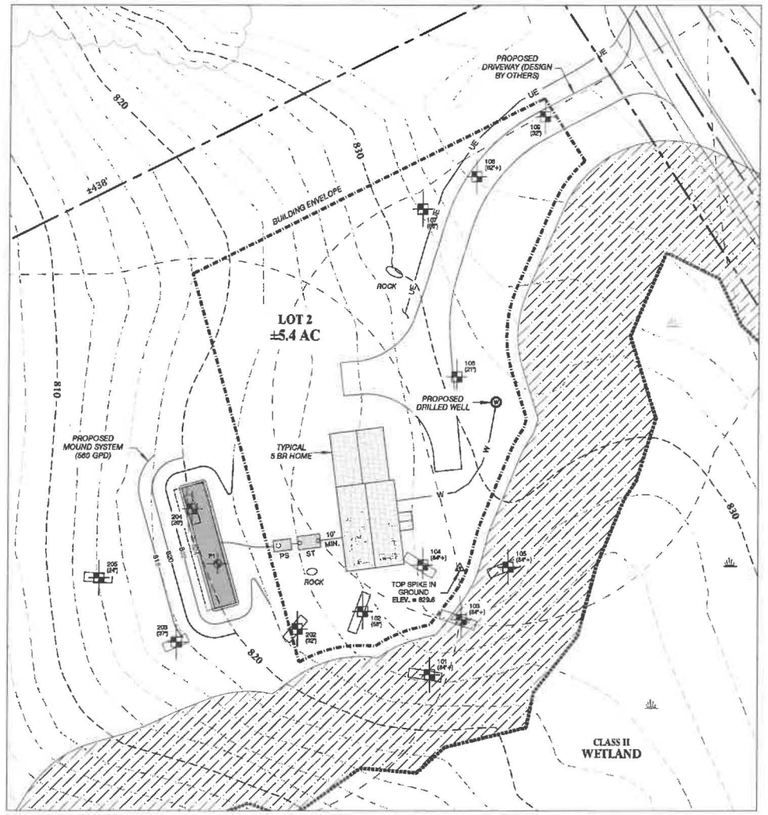

LOT 2
SITE DETAIL
1" = 30'

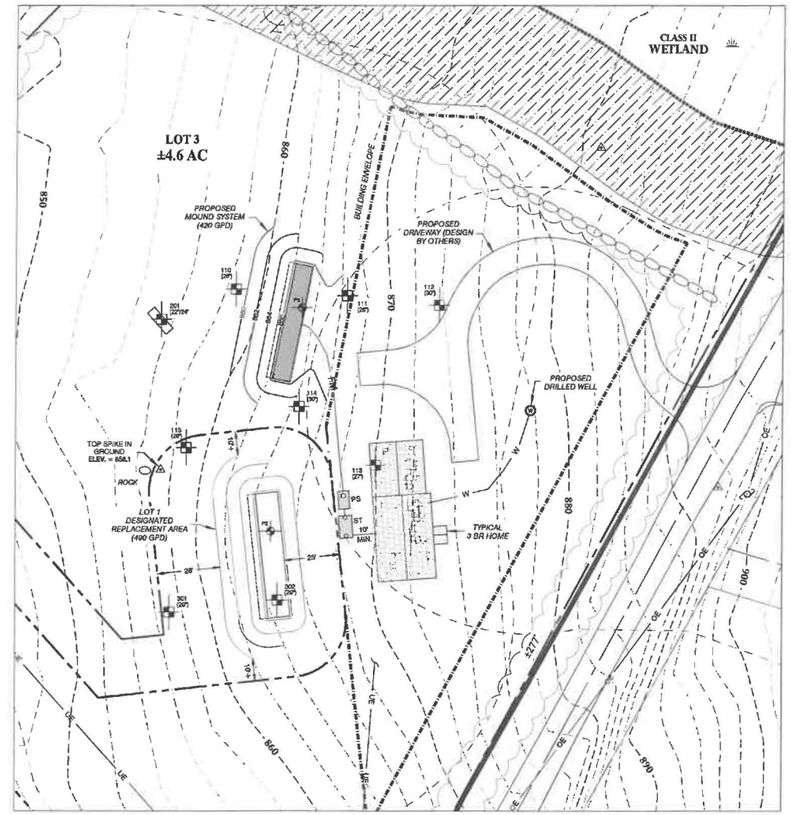

LOT 3
SITE DETAIL
1" = 30'

- MOUND NOTE -

THE LAND AREA 20' DOWNGRADIENT OF THE ELEVATED SAND MOUND IS THE EFFLUENT DISPERSAL AREA AND SOIL IN THIS AREA MAY NOT BE REMOVED OR DISTURBED (TO EXTEND OF OWNERSHIP). DO NOT DISTURB SOIL WITHIN 10' OF ALL OTHER TOES.

NO CONSTRUCTION, VEHICULAR TRAFFIC OR PARKING IS PERMITTED ON TOP OF THE MOUND OR SUBSURFACE TANKS. CONTACT THE DESIGNER AS NECESSARY FOR MORE INFORMATION.

VT GRID

LEGEND

- TEST PIT (DEPTH TO SHWT)
- PERCOLATION TEST
- CONTROL POINT (SPIKE IN GROUND)
- BOUNDARY CORNER
- UTILITY POLE
- DRILLED WELL
- EXISTING CONTOURS
- APPROX. BOUNDARY
- EASEMENT
- BUFFER ZONE
- EDGE OF WETLAND
- WETLAND
- TREE LINE
- STONE WALL
- BUILDING ENVELOPE
- STREAM
- FM — FORCE MAIN
- W — WATER LINE
- OE — O/H UTILITIES
- UE — U/G UTILITIES

STATE OF VERMONT
JUSTIN T. WILLIS
NO. 344-0
LICENSED DESIGNER

NO.	DATE	REVISION	BY

WILLIS DESIGN ASSOC., INC.
P.O. BOX 1001, JERICHO, VERMONT 05465 (802) 858-9228

SITE PLAN
3 LOT SUBDIVISION

PETER M. BINGHAM
59 LOWER ENGLISH SETTLEMENT ROAD
UNDERHILL - VERMONT

DRAWN: JTW	SCALE: 1"=30'
DESIGN: JTW	
DATE: 2/26/19	SHEET: S2
PROJECT: 16-027	
DRAWING: 16027-1	

©2019 WILLIS DESIGN ASSOC., INC.