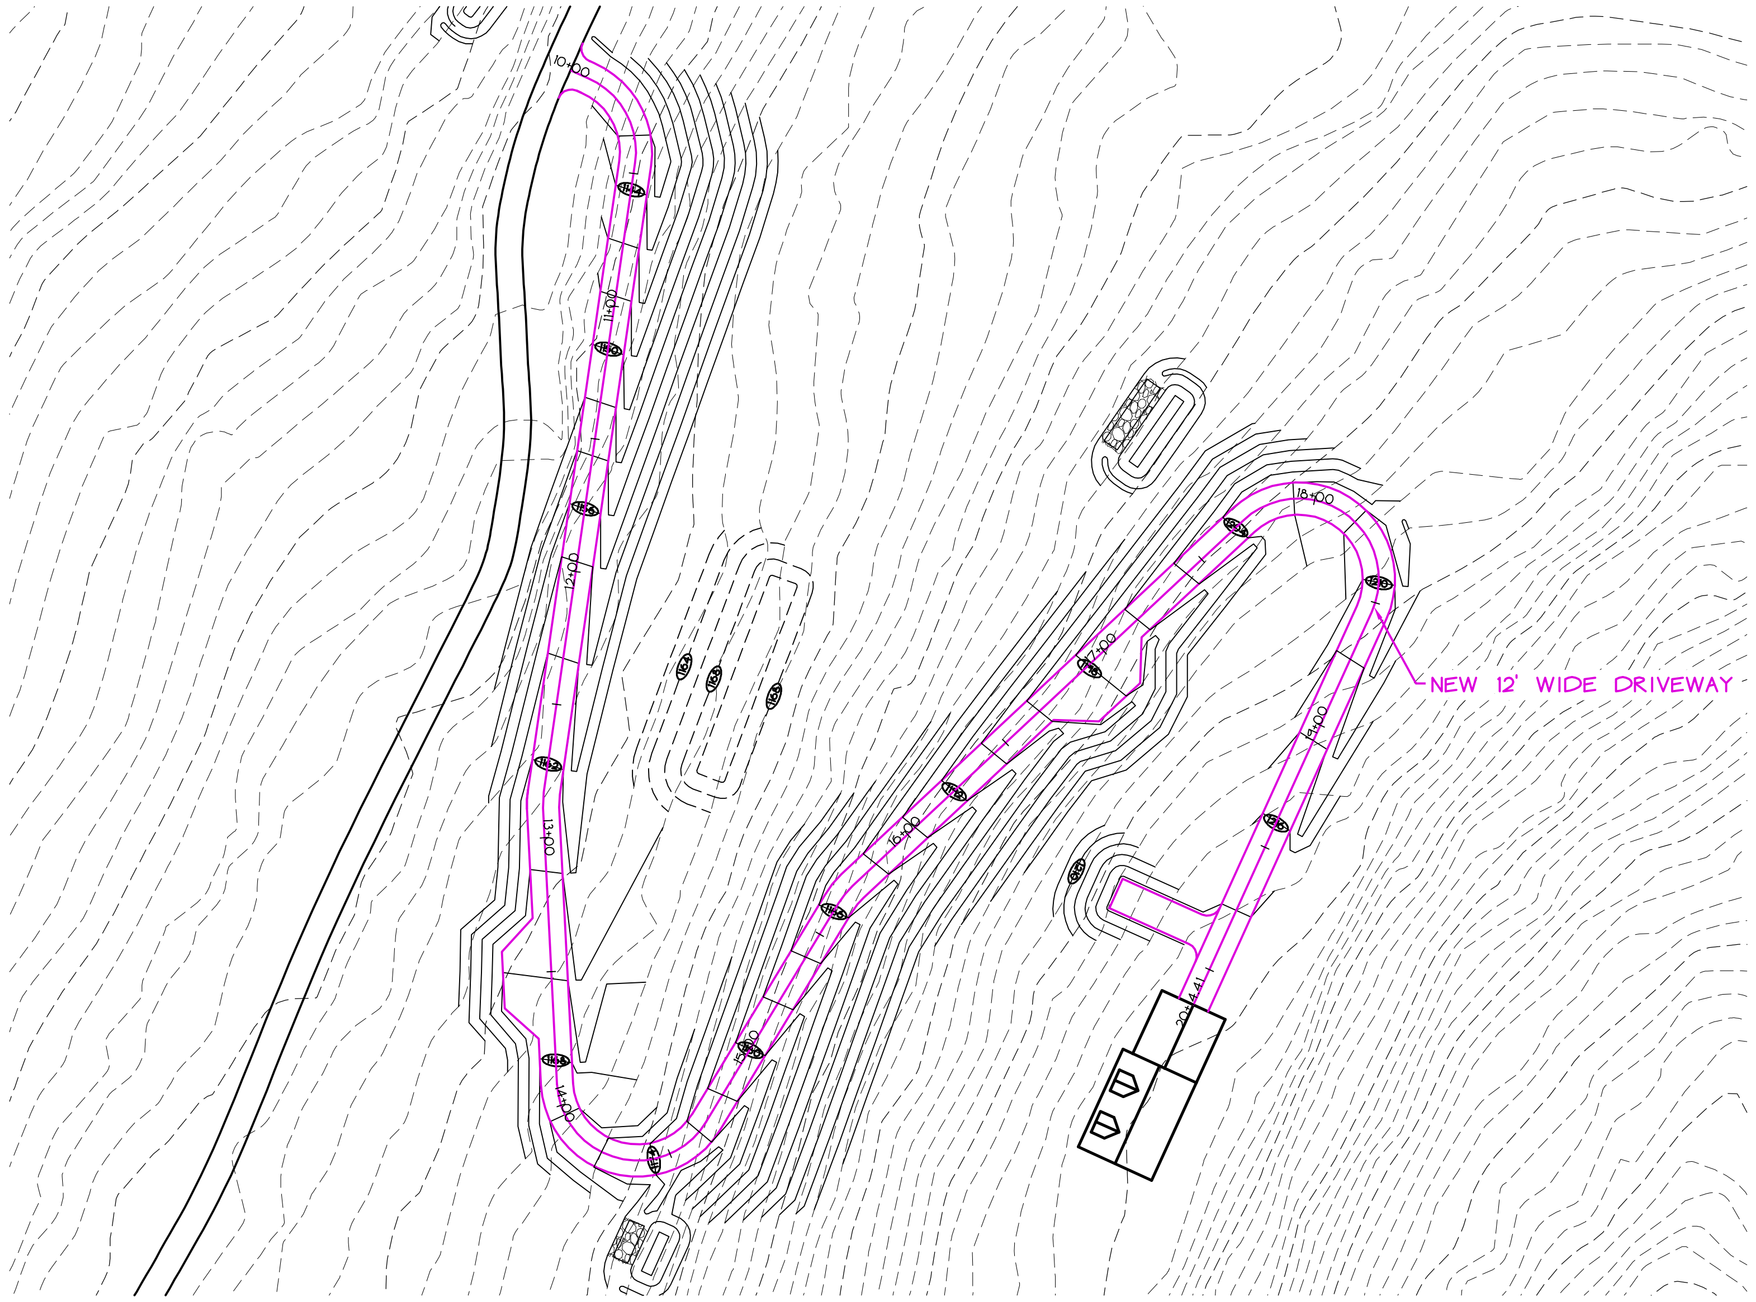

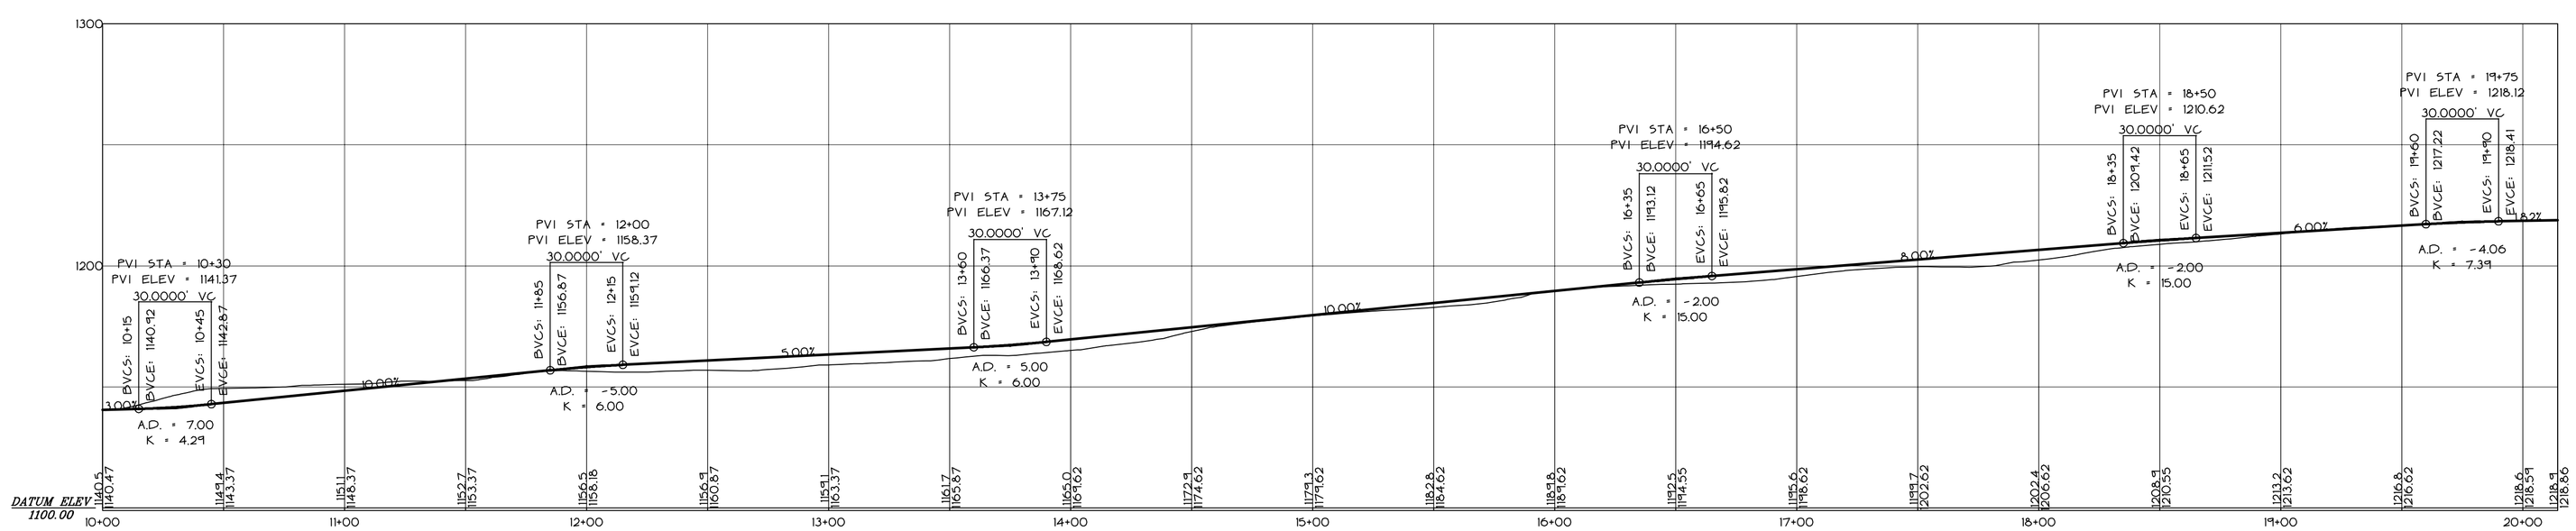

GRAPHIC SCALE

40 0 20 40 80 160

(IN FEET)
1 inch = 40 ft

STATE OF VERMONT
PAUL J. O'LEARY JR.
No. 5477
REGISTERED
PROFESSIONAL ENGINEER

DATE	REVISION		BY
SURVEY OBCA	☐ RECORD DRAWING ☐ FINAL	☐ DISCRETIONARY ■ SKETCH/CONCEPT	DATE 8-27-2018
DESIGN OBCA	O'LEARY-BURKE CIVIL ASSOCIATES, PLC	Underhill — 32 Downes Road — Vermont	JOB# 2018-50
DRAWN OBCA	13 CORPORATE DRIVE ESSEX JCT., VT PHONE: 878-9990 FAX: 878-9989 E-MAIL: obca@olearyburke.com	Driveway Plan & Profile	FILE 2018-50
CHECKED PJO			PLAN SHEET # 2
SCALE 1"=40'			